

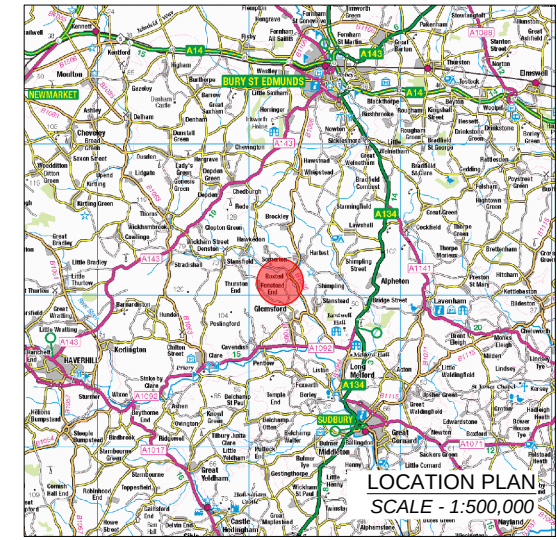


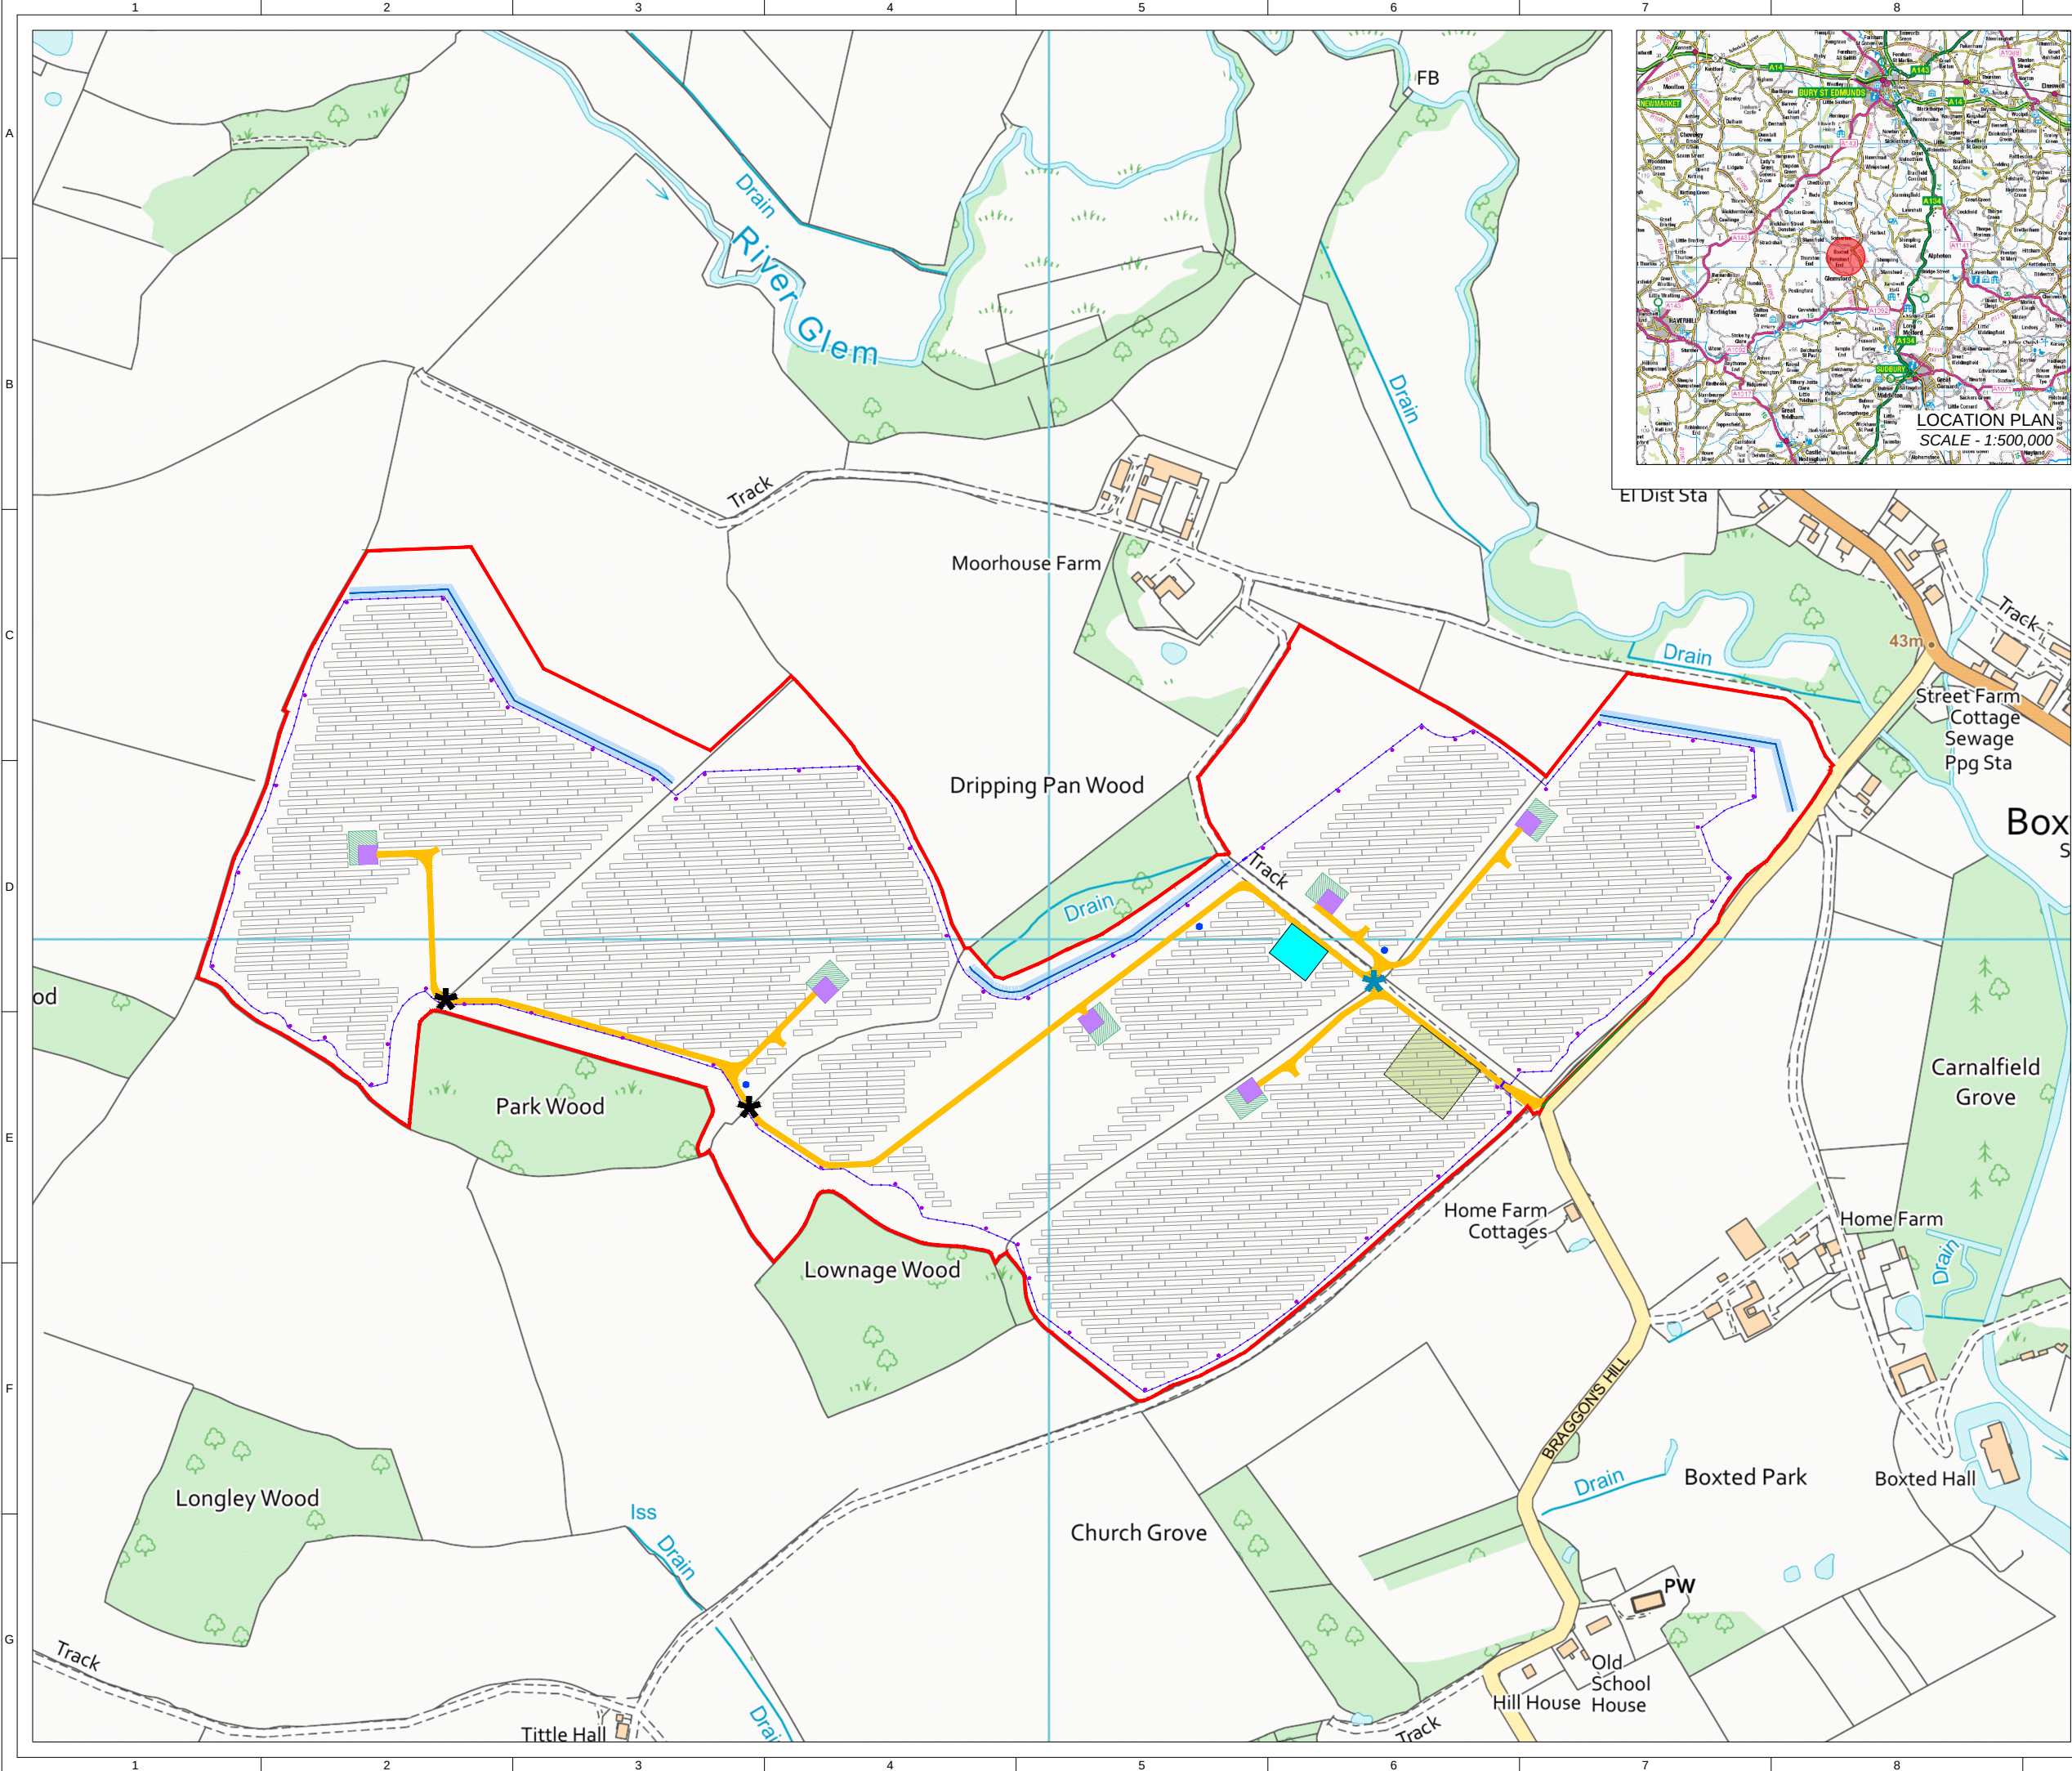

©CROWN COPYRIGHT, ALL RIGHTS RESERVED.
2026 LICENCE NUMBER AC0000808122.

- KEY:
- SITE BOUNDARY
(OUTSIDE OF LINE DENOTES BOUNDARY)
 - PROPOSED ACCESS TRACK
 - INDICATIVE SOLAR PV ARRAY
 - INVERTER & BATTERY STORAGE AREA
 - HARDSTAND
 - SUBSTATION COMPOUND
 - TEMPORARY CONSTRUCTION COMPOUND
 - FENCE LINE
 - GATE (FENCE)
 - DITCH CROSSING
 - CCTV
 - EXISTING DITCH CROSSING TO BE UPGRADED
 - SITE ENTRANCE - VISIBILITY SPLAY
 - HYDRANT WATER STORAGE LOCATION
 - PROPOSED ADDITIONAL SWALE

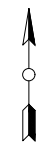

5	FG	JM	CC	2026-09-28	Table layout update
4	FG	JM	CC	2026-07-20	Table layout update (fields removed, archaeo)
3	FG	JM	CC	2025-01-13	Site entrance, turning head update
2	FG	JM	ML	2023-10-18	Site boundary updated
ISSUE DRAWN CHKD APPD DATE					REVISION NOTES
PURPOSE PERMITTING					COORDINATES OSGB 1936
SCALE 1:5,000 @A3					DATUM N/A
LAYOUT DRAWING N/A					T-LAYOUT NO N/A
PROJECT TITLE BOXTED SOLAR					
DRAWING TITLE FIGURE 4 INFRASTRUCTURE LAYOUT					
RES DRAWING NUMBER 04806-RES-LAY-DR-PT-004					REV 5
THIS DRAWING IS THE PROPERTY OF RENEWABLE ENERGY SYSTEMS LIMITED AND NO REPRODUCTION MAY BE MADE IN WHOLE OR IN PART WITHOUT PERMISSION					
					BEAUFORT COURT, EGG FARM LANE, KINGS LANGLEY, HERTS WD4 8LR. UK TEL +44 (0) 1923 299200 WWW.RES-GROUP.COM