

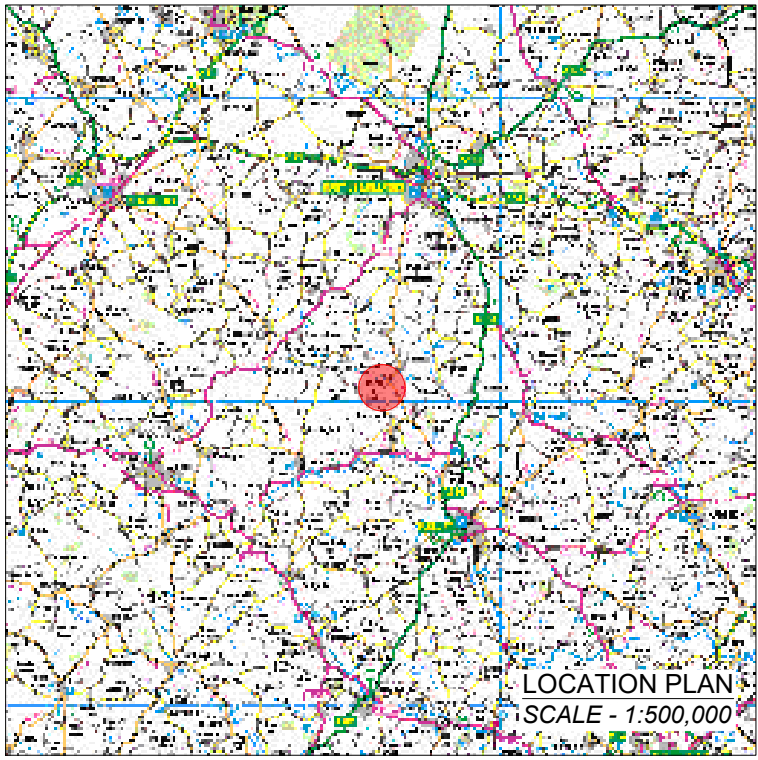


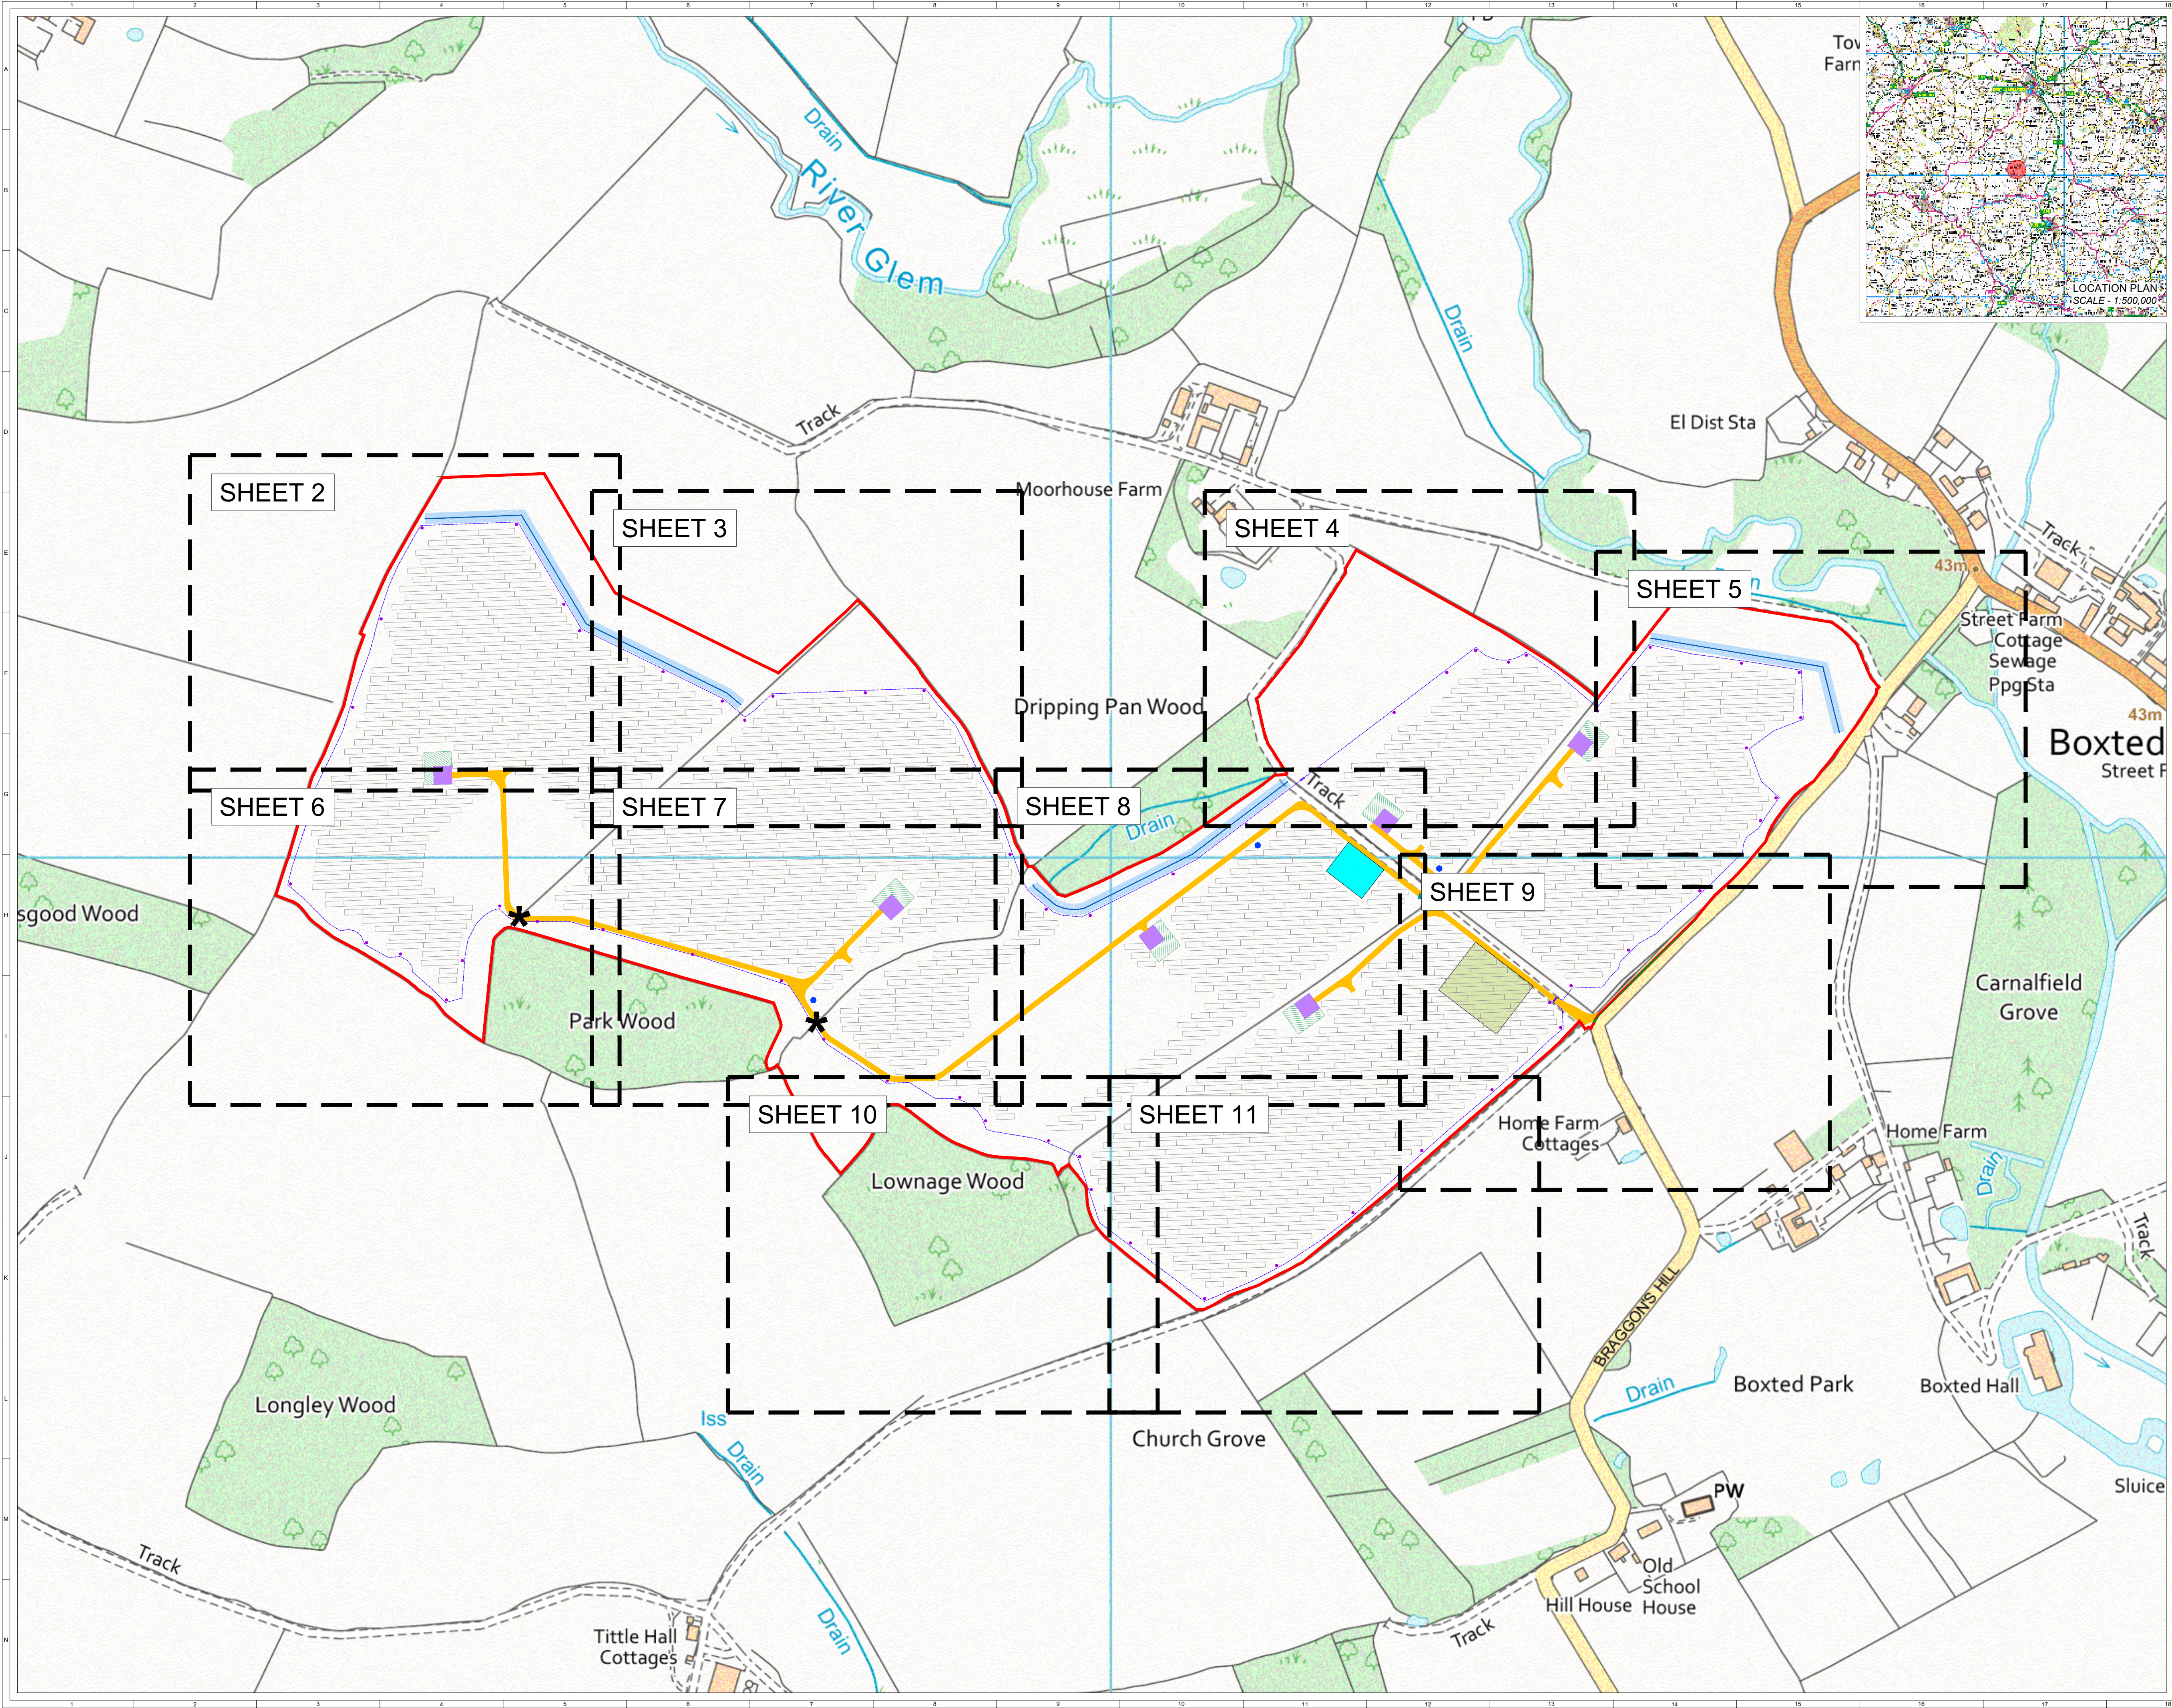

- ©CROWN COPYRIGHT, ALL RIGHTS RESERVED.
2026 LICENCE NUMBER AC0000808122.
- KEY:
- SITE BOUNDARY (OUTSIDE OF LINE DENOTES BOUNDARY)
 - PROPOSED ACCESS TRACK
 - INDICATIVE SOLAR PV ARRAY
 - INVERTER & BATTERY STORAGE AREA
 - HARDSTAND
 - SUBSTATION COMPOUND
 - TEMPORARY CONSTRUCTION COMPOUND
 - FENCE LINE
 - GATE (FENCE)
 - CCTV
 - EXISTING DITCH CROSSING TO BE UPGRADED
 - DITCH CROSSING
 - SITE ENTRANCE - VISIBILITY SPLAY
 - HYDRANT WATER STORAGE LOCATION
 - PROPOSED ADDITIONAL SWALE

OVERVIEW
SHEET 1 OF 11

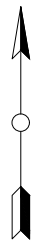

5	FG	JM	JM	2026-09-28	Table layout update
4	FG	JM	CC	2026-07-20	Table layout update (fields removed, archaeo)
3	FG	JM	CC	2025-01-13	Site entrance, turning head update
2	FG	JM	ML	2023-10-18	Site boundary updated
ISSUE		DRAWN	CHKD	APPD	DATE
PURPOSE		REVISION NOTES			
PERMITTING		COORDINATES			
SCALE		1:2,500		DATUM	N/A
LAYOUT DWG		N/A		T-LAYOUT NO.	N/A

PROJECT TITLE
BOXTED SOLAR


DRAWING TITLE
**FIGURE 5
INFRASTRUCTURE LAYOUT
ENLARGEMENTS**


RES DRAWING NUMBER	04806-RES-LAY-DR-PT-005	REV	5
--------------------	-------------------------	-----	---

THIS DRAWING IS THE PROPERTY OF RENEWABLE ENERGY SYSTEMS LIMITED AND NO REPRODUCTION MAY BE MADE IN WHOLE OR IN PART WITHOUT PERMISSION



BEAUFORT COURT,
EGG FARM LANE,
KINGS LANGLEY,
HERTS WD4 8LR, UK
TEL: +44 (0) 1923 295200
WWW.RES-GROUP.COM

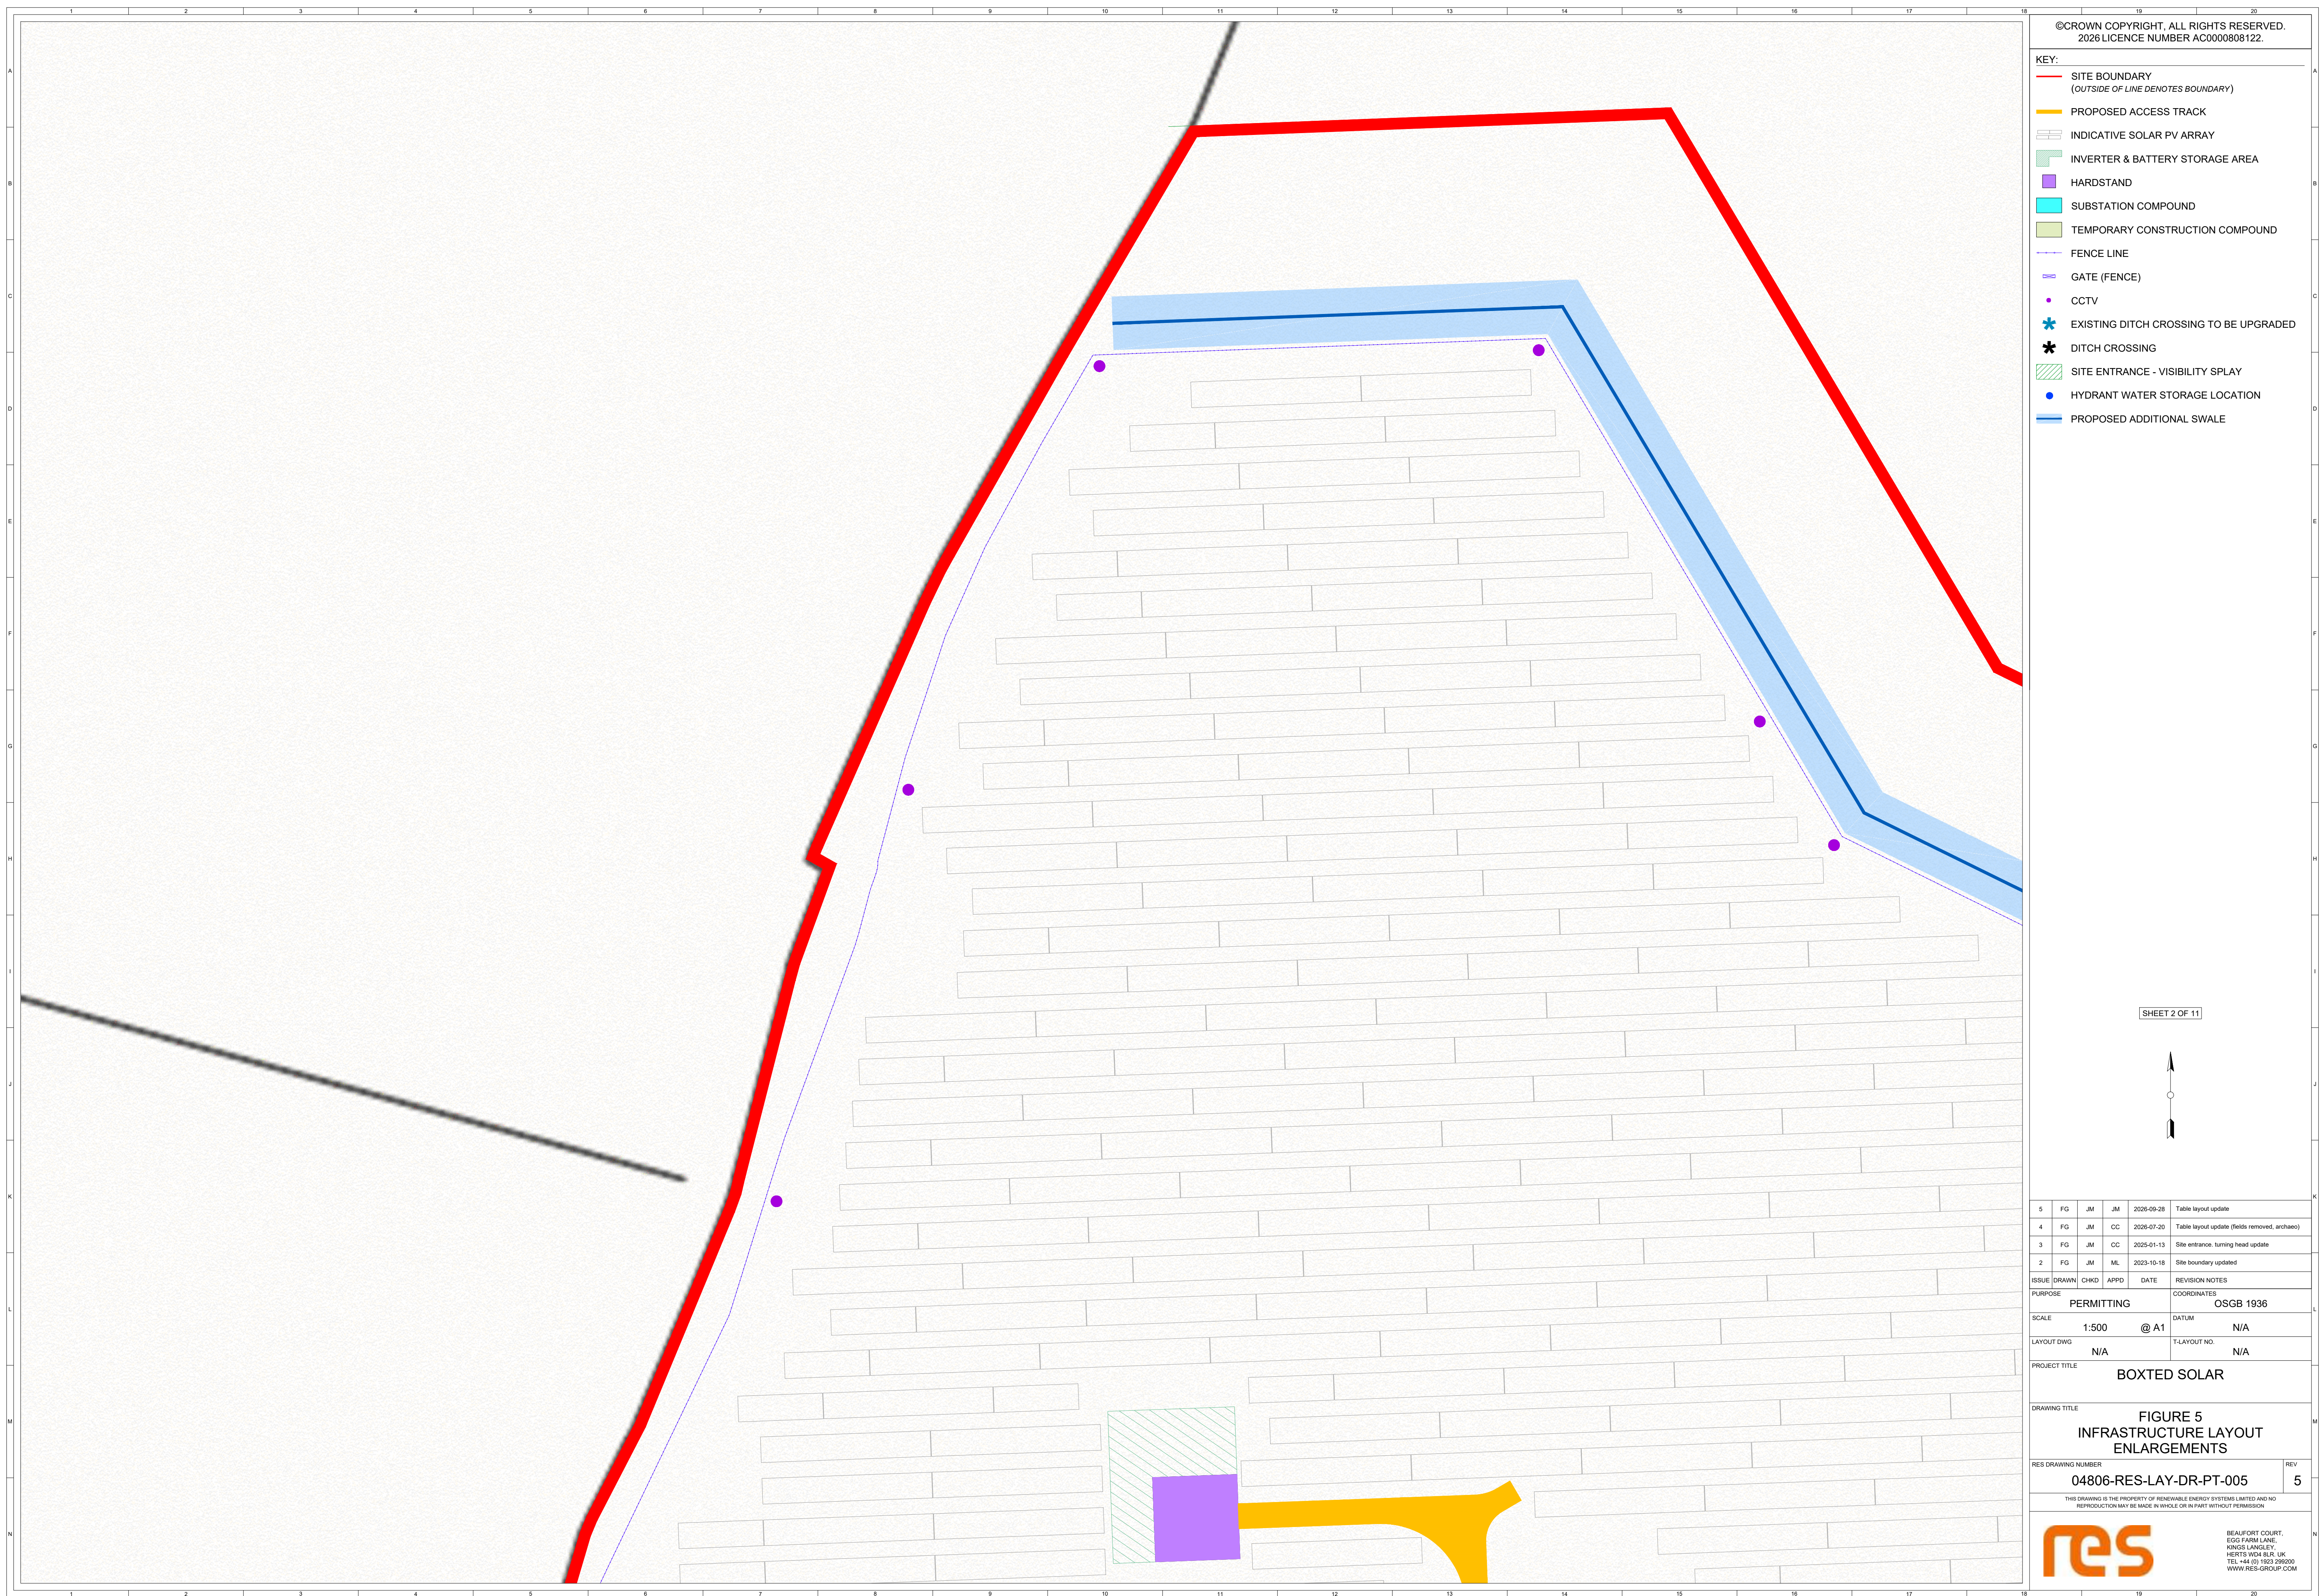


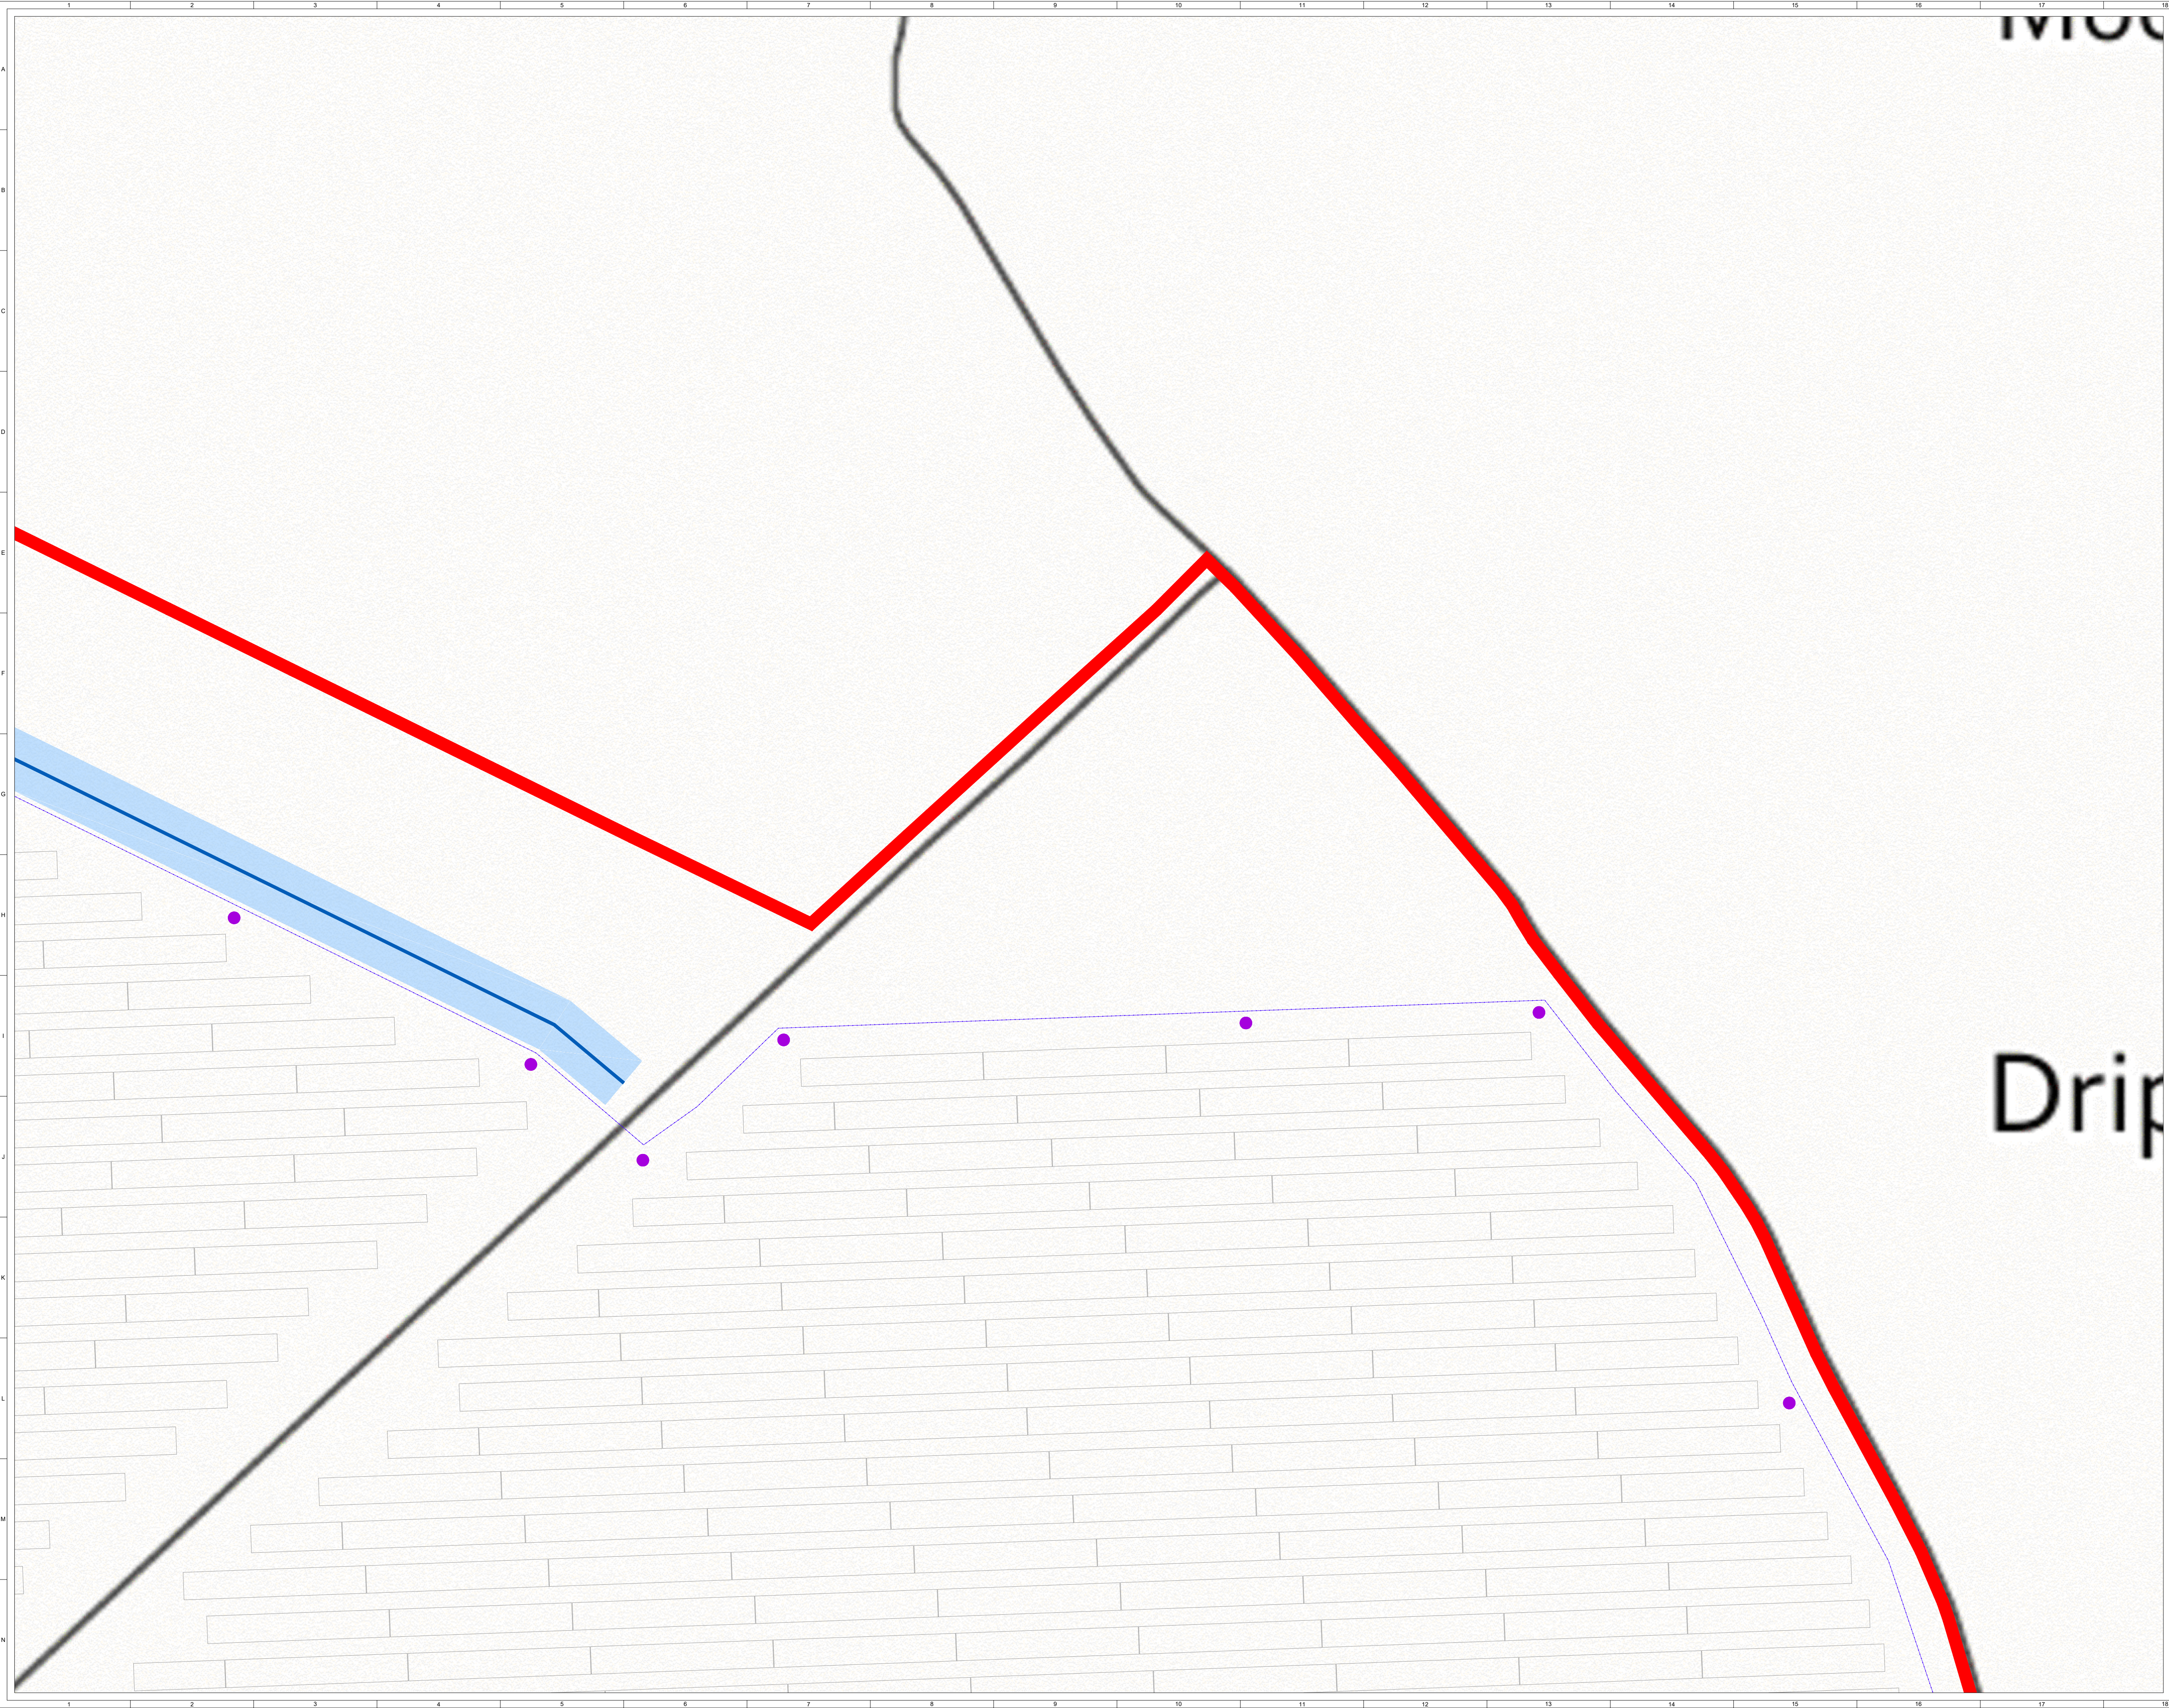

©CROWN COPYRIGHT, ALL RIGHTS RESERVED.
2026 LICENCE NUMBER AC0000808122.


- KEY:
- SITE BOUNDARY
(OUTSIDE OF LINE DENOTES BOUNDARY)
 - PROPOSED ACCESS TRACK
 - INDICATIVE SOLAR PV ARRAY
 - INVERTER & BATTERY STORAGE AREA
 - HARDSTAND
 - SUBSTATION COMPOUND
 - TEMPORARY CONSTRUCTION COMPOUND
 - FENCE LINE
 - GATE (FENCE)
 - CCTV
 - EXISTING DITCH CROSSING TO BE UPGRADED
 - DITCH CROSSING
 - SITE ENTRANCE - VISIBILITY SPLAY
 - HYDRANT WATER STORAGE LOCATION
 - PROPOSED ADDITIONAL SWALE

SHEET 3 OF 11

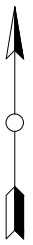

5	FG	JM	JM	2026-09-28	Table layout update
4	FG	JM	CC	2026-07-20	Table layout update (fields removed, archaeo)
3	FG	JM	CC	2025-01-13	Site entrance, turning head update
2	FG	JM	ML	2023-10-18	Site boundary updated
ISSUE DRAWN CHKD APPD				DATE	REVISION NOTES
PURPOSE				PERMITTING	COORDINATES
				OSGB 1936	
SCALE				DATUM	
1:500 @ A1				N/A	
LAYOUT DWG				T-LAYOUT NO.	
N/A				N/A	

PROJECT TITLE		BOXTED SOLAR	
DRAWING TITLE		FIGURE 5 INFRASTRUCTURE LAYOUT ENLARGEMENTS	
RES DRAWING NUMBER		04806-RES-LAY-DR-PT-005	REV 5
THIS DRAWING IS THE PROPERTY OF RENEWABLE ENERGY SYSTEMS LIMITED AND NO REPRODUCTION MAY BE MADE IN WHOLE OR IN PART WITHOUT PERMISSION			
res		BEAUFORT COURT, EGG FARM LANE, KINGS LANGLEY, HERTS WD4 8LR, UK TEL: +44 (0) 1923 295200 WWW.RES-GROUP.COM	

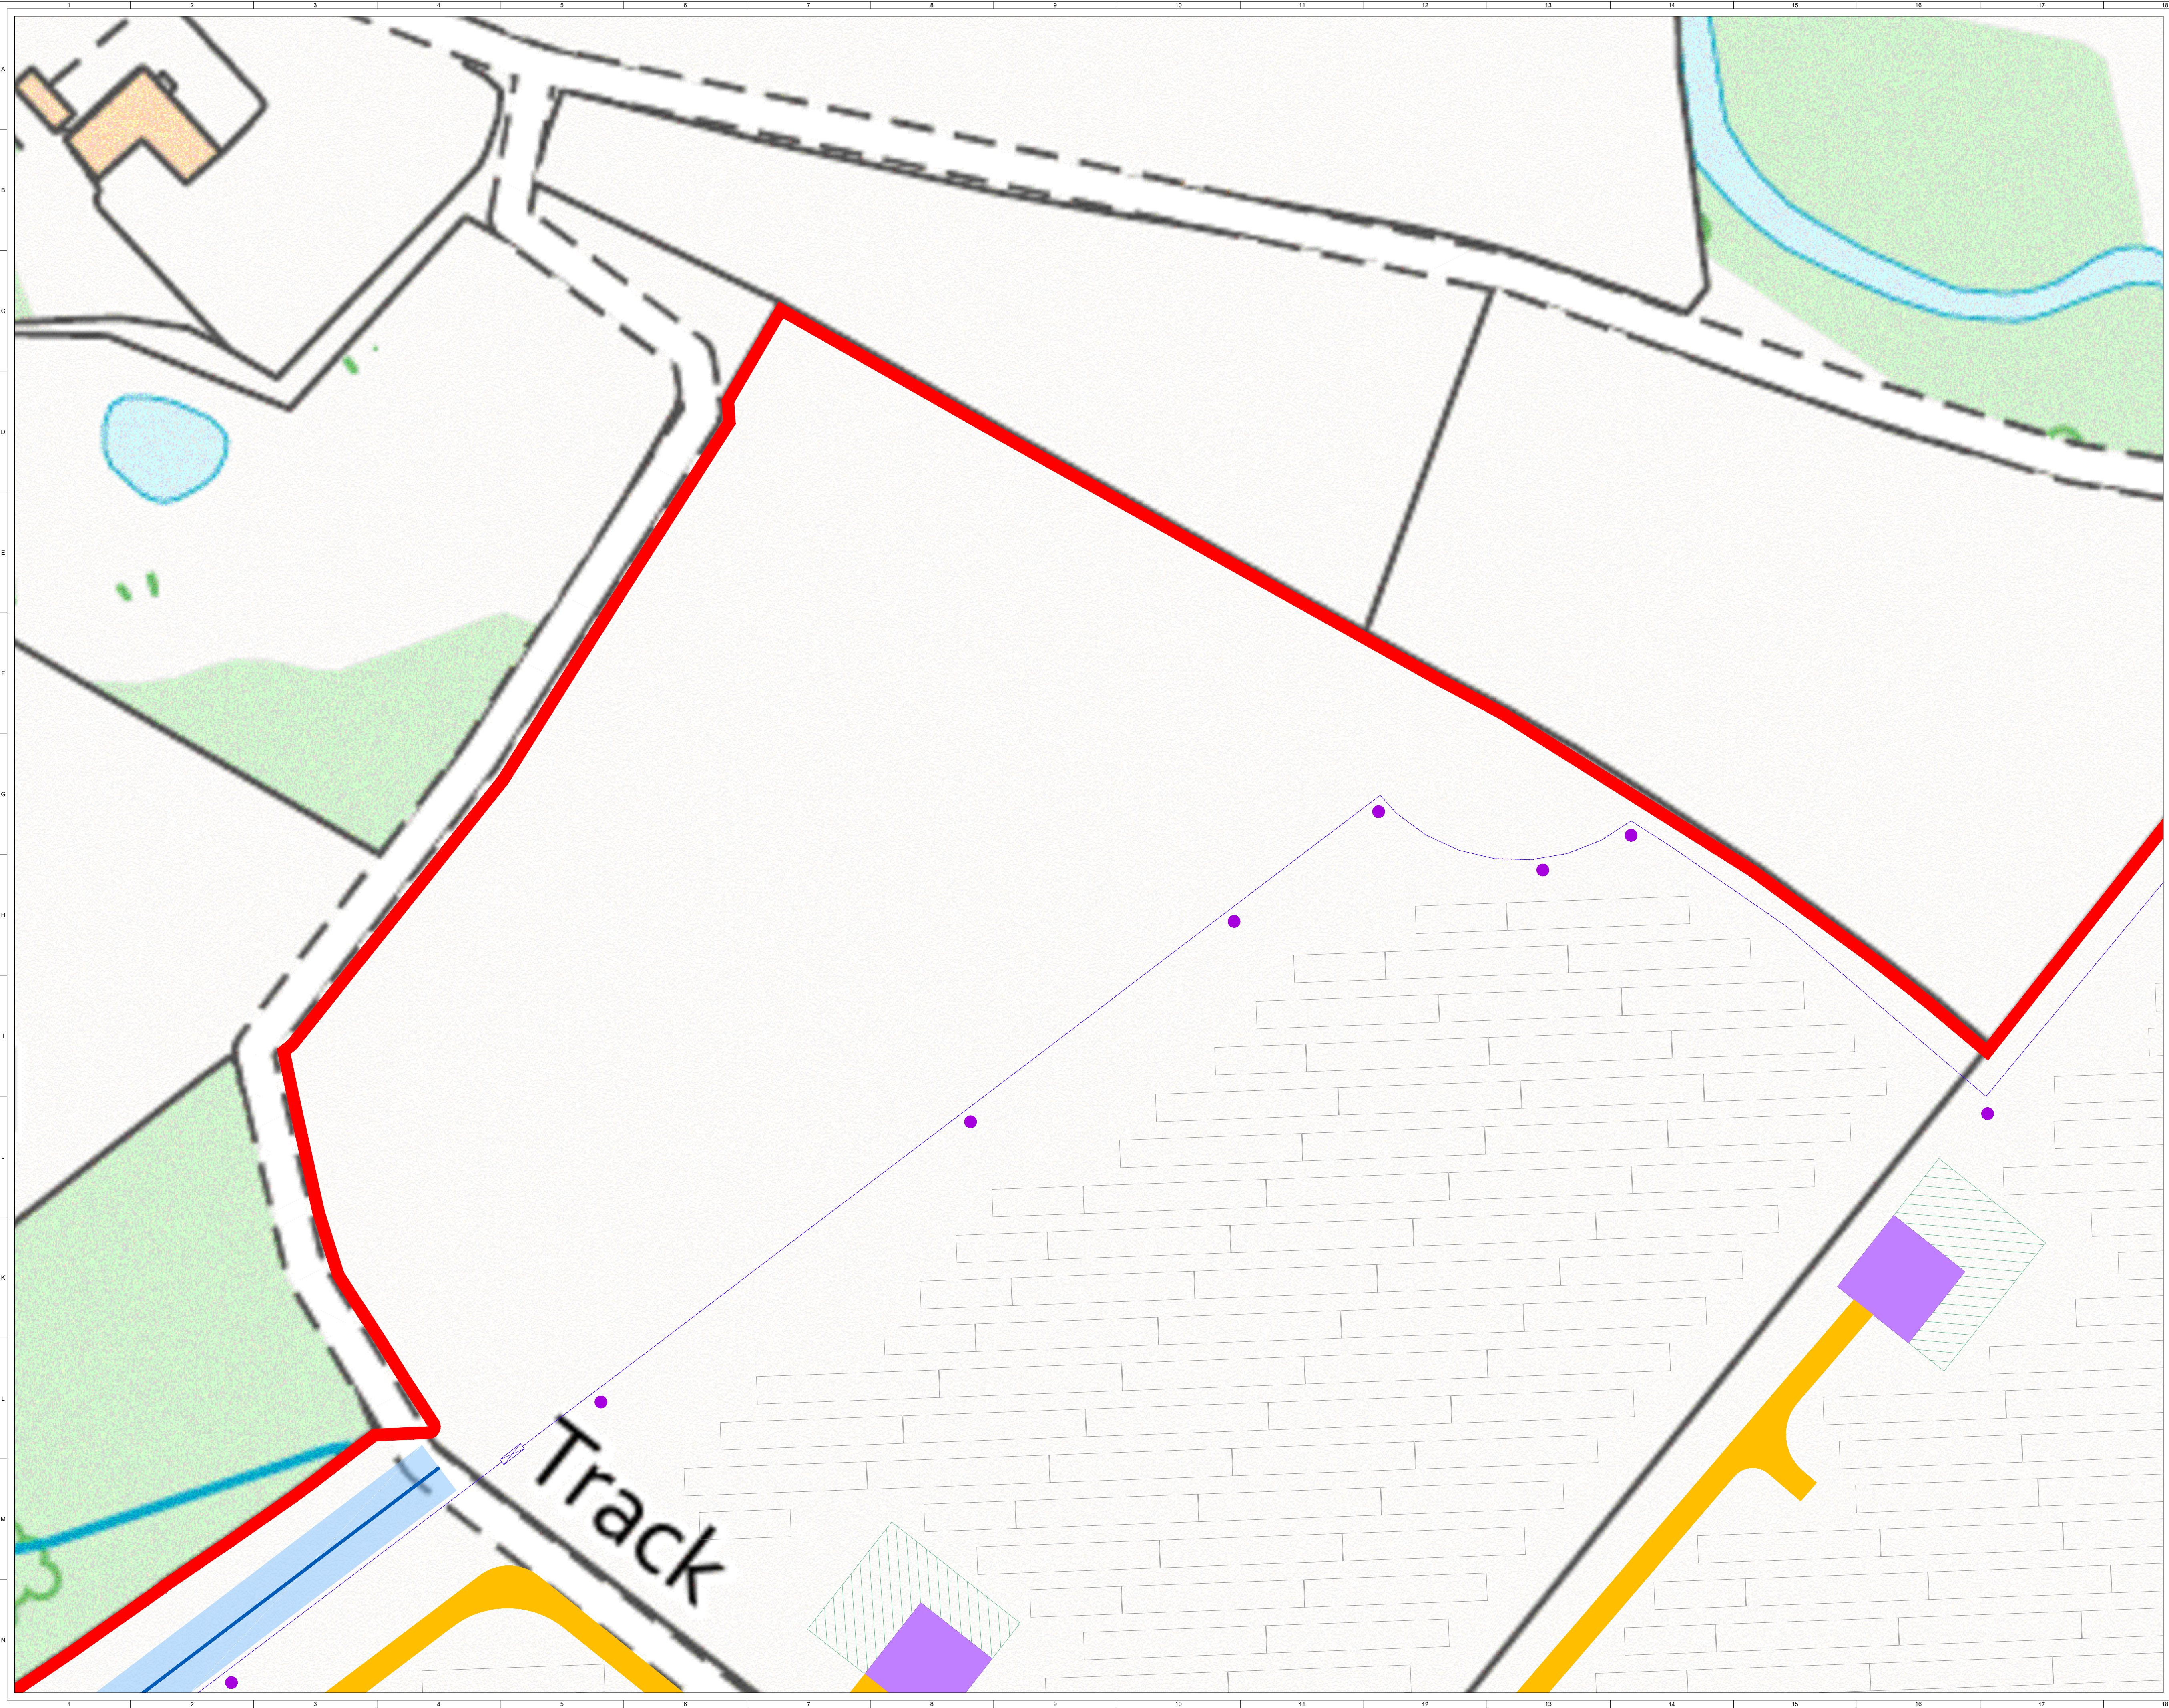

©CROWN COPYRIGHT, ALL RIGHTS RESERVED.
2026 LICENCE NUMBER AC0000808122.


KEY:

- SITE BOUNDARY
(OUTSIDE OF LINE DENOTES BOUNDARY)
- PROPOSED ACCESS TRACK
- INDICATIVE SOLAR PV ARRAY
- INVERTER & BATTERY STORAGE AREA
- HARDSTAND
- SUBSTATION COMPOUND
- TEMPORARY CONSTRUCTION COMPOUND
- FENCE LINE
- GATE (FENCE)
- CCTV
- EXISTING DITCH CROSSING TO BE UPGRADED
- DITCH CROSSING
- SITE ENTRANCE - VISIBILITY SPLAY
- HYDRANT WATER STORAGE LOCATION
- PROPOSED ADDITIONAL SWALE

SHEET 4 OF 11

North Arrow

5	FG	JM	JM	2026-09-28	Table layout update
4	FG	JM	CC	2026-07-20	Table layout update (fields removed, archaeo)
3	FG	JM	CC	2025-01-13	Site entrance, turning head update
2	FG	JM	ML	2023-10-18	Site boundary updated
ISSUE	DRAWN	CHKD	APPD	DATE	REVISION NOTES
PURPOSE				PERMITTING	OSGB 1936
SCALE		1:500	@ A1	DATUM	N/A
LAYOUT DWG		N/A		T-LAYOUT NO.	N/A
PROJECT TITLE					
BOXTED SOLAR					
DRAWING TITLE					
FIGURE 5 INFRASTRUCTURE LAYOUT ENLARGEMENTS					
RES DRAWING NUMBER					REV
04806-RES-LAY-DR-PT-005					5
THIS DRAWING IS THE PROPERTY OF RENEWABLE ENERGY SYSTEMS LIMITED AND NO REPRODUCTION MAY BE MADE IN WHOLE OR IN PART WITHOUT PERMISSION					
				BEAUFORT COURT, EGG FARM LANE, KINGS LANGLEY, HERTS WD4 8LR, UK TEL: +44 (0) 1923 295000 WWW.RES-GROUP.COM	

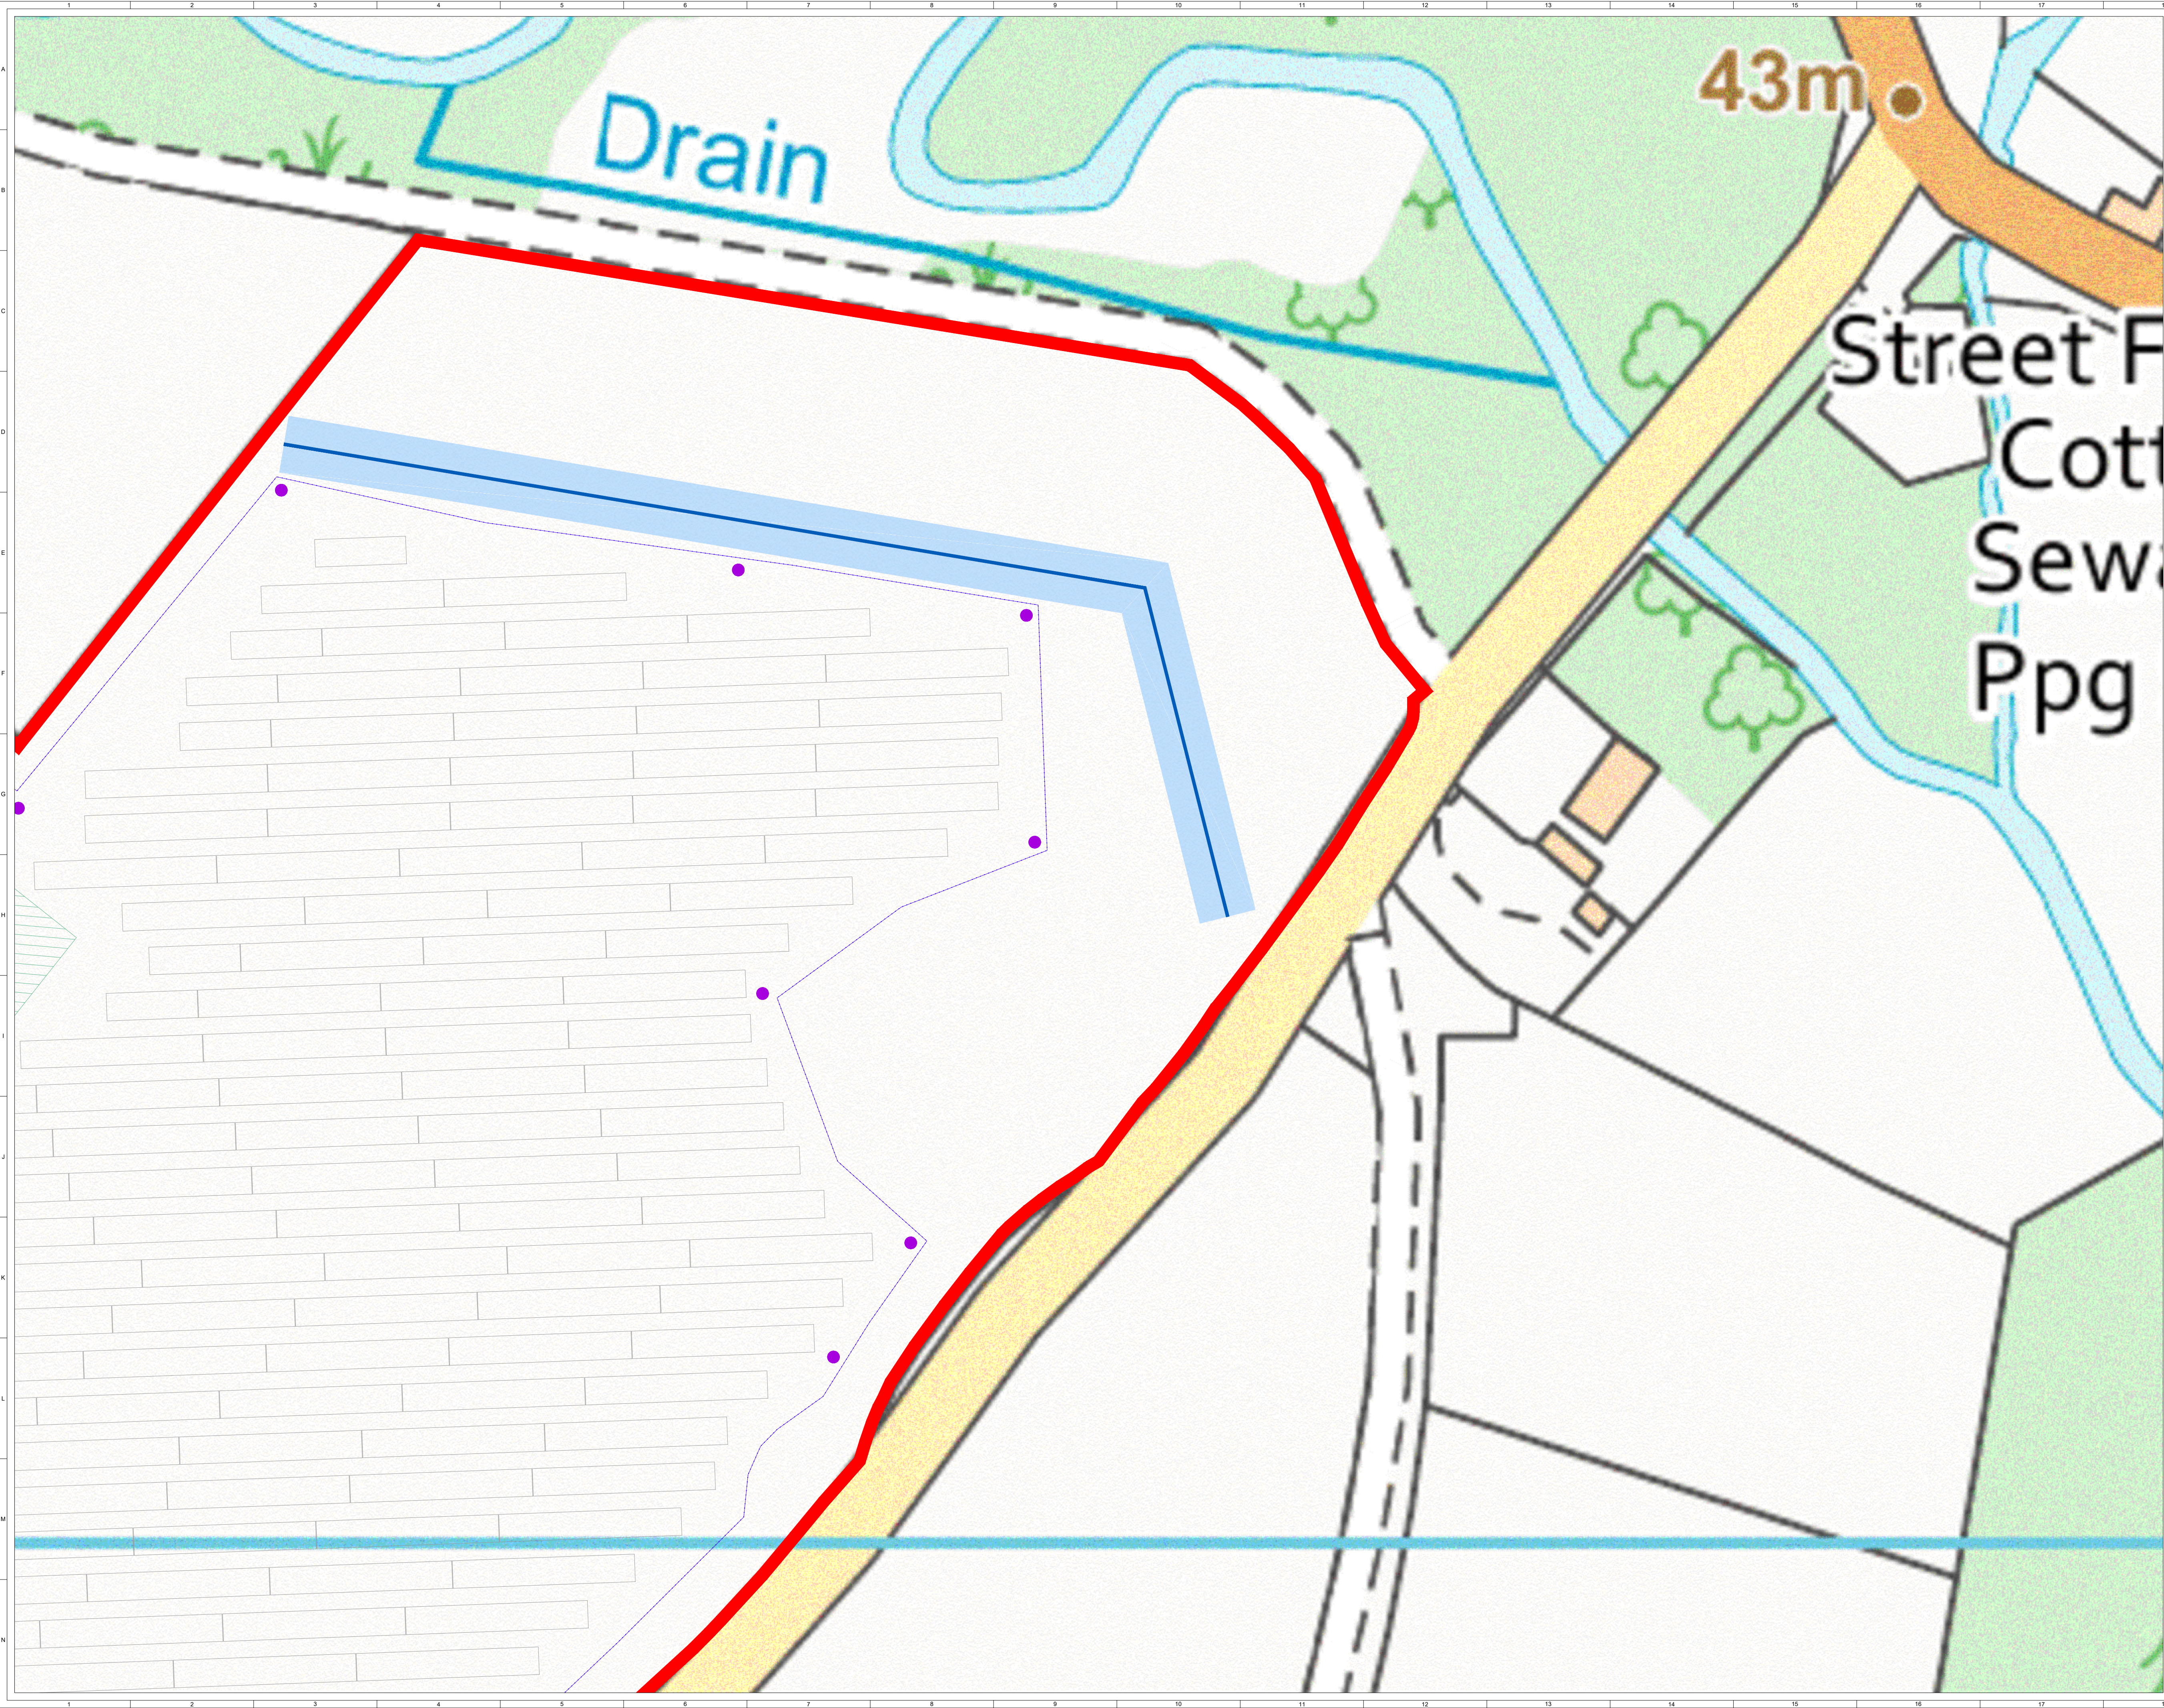


©CROWN COPYRIGHT, ALL RIGHTS RESERVED.
2026 LICENCE NUMBER AC0000808122.

- KEY:
- SITE BOUNDARY
(OUTSIDE OF LINE DENOTES BOUNDARY)
 - PROPOSED ACCESS TRACK
 - INDICATIVE SOLAR PV ARRAY
 - INVERTER & BATTERY STORAGE AREA
 - HARDSTAND
 - SUBSTATION COMPOUND
 - TEMPORARY CONSTRUCTION COMPOUND
 - FENCE LINE
 - GATE (FENCE)
 - CCTV
 - EXISTING DITCH CROSSING TO BE UPGRADED
 - DITCH CROSSING
 - SITE ENTRANCE - VISIBILITY SPLAY
 - HYDRANT WATER STORAGE LOCATION
 - PROPOSED ADDITIONAL SWALE

SHEET 5 OF 11



5	FG	JM	JM	2026-09-28	Table layout update	
4	FG	JM	CC	2026-07-20	Table layout update (fields removed, archaeo)	
3	FG	JM	CC	2025-01-13	Site entrance, turning head update	
2	FG	JM	ML	2023-10-18	Site boundary updated	
ISSUE		DRAWN	CHKD	APPD	DATE	REVISION NOTES
PURPOSE		PERMITTING			COORDINATES	
SCALE		1:500 @ A1			DATUM	
LAYOUT DWG		N/A			T-LAYOUT NO.	
		N/A			N/A	
PROJECT TITLE						
BOXTED SOLAR						
DRAWING TITLE						
FIGURE 5						
INFRASTRUCTURE LAYOUT						
ENLARGEMENTS						
RES DRAWING NUMBER						REV
04806-RES-LAY-DR-PT-005						5
THIS DRAWING IS THE PROPERTY OF RENEWABLE ENERGY SYSTEMS LIMITED AND NO REPRODUCTION MAY BE MADE IN WHOLE OR IN PART WITHOUT PERMISSION						
			BEAUFORT COURT, EGG FARM LANE, KINGS LANGLEY, HERTS WD4 8LR, UK TEL: +44 (0) 1923 295200 WWW.RES-GROUP.COM			

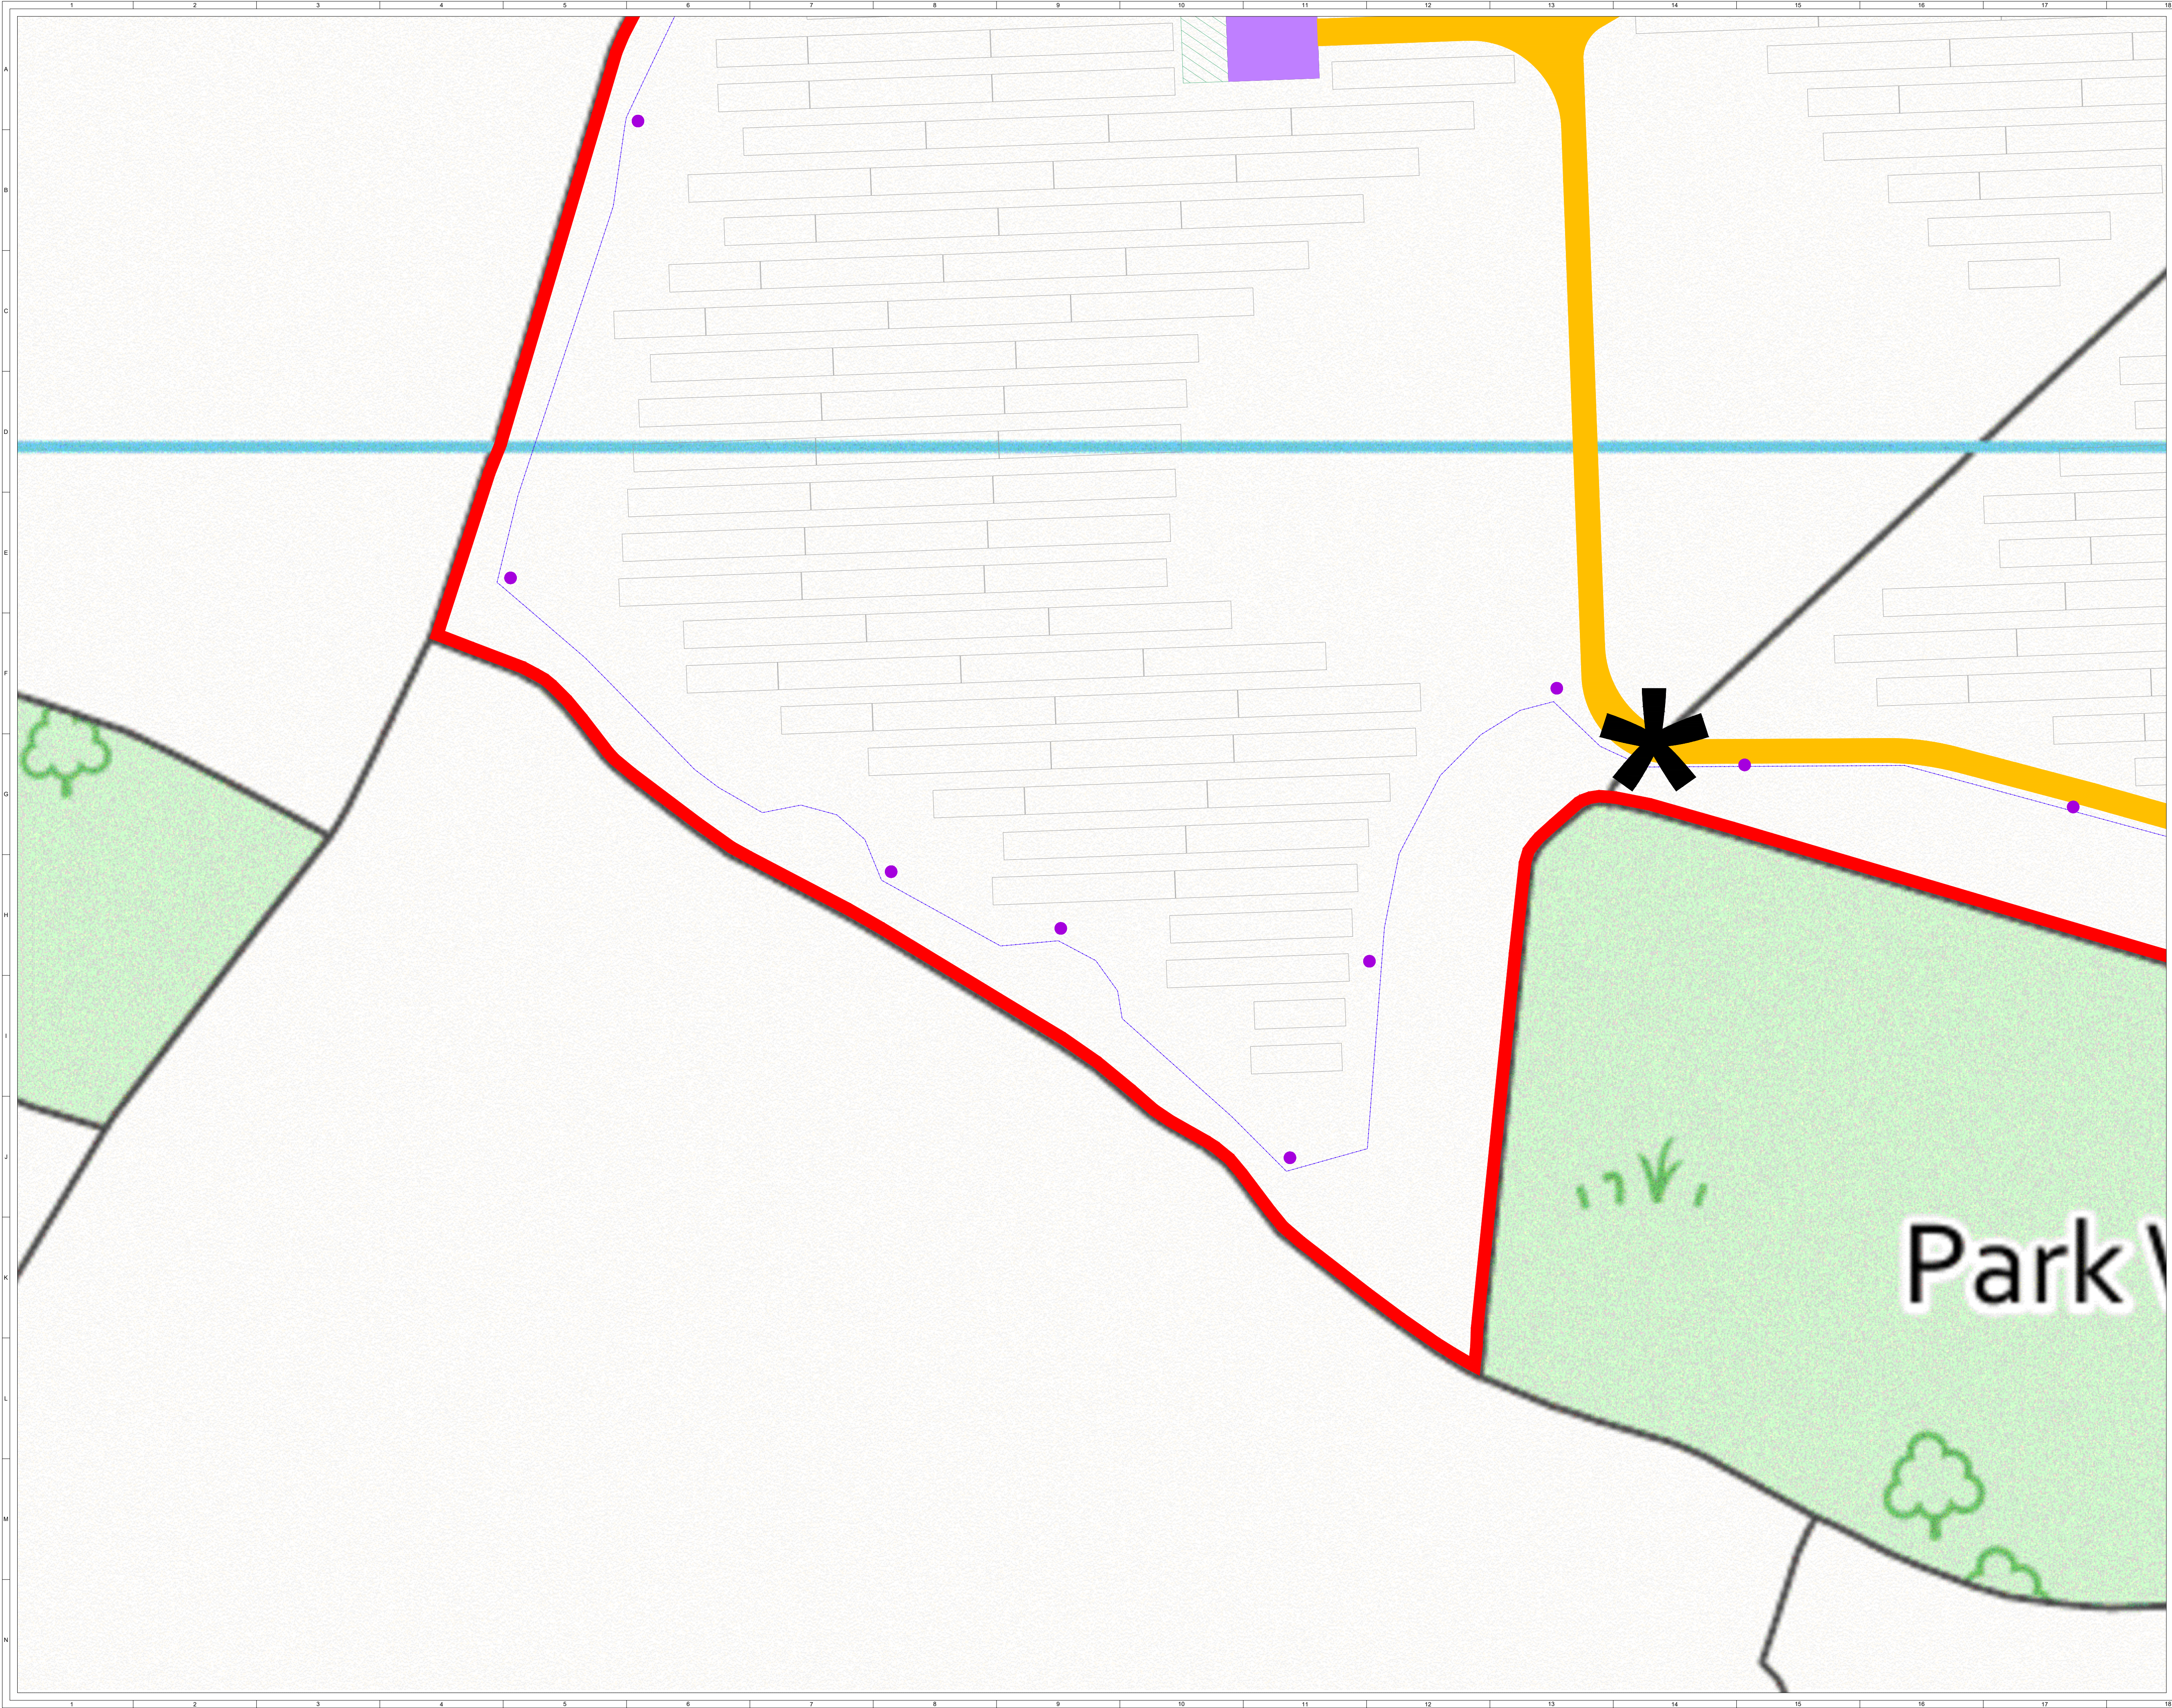

©CROWN COPYRIGHT, ALL RIGHTS RESERVED.
2026 LICENCE NUMBER AC0000808122.


KEY:


- SITE BOUNDARY
(OUTSIDE OF LINE DENOTES BOUNDARY)
- PROPOSED ACCESS TRACK
- INDICATIVE SOLAR PV ARRAY
- INVERTER & BATTERY STORAGE AREA
- HARDSTAND
- SUBSTATION COMPOUND
- TEMPORARY CONSTRUCTION COMPOUND
- FENCE LINE
- GATE (FENCE)
- CCTV
- EXISTING DITCH CROSSING TO BE UPGRADED
- DITCH CROSSING
- SITE ENTRANCE - VISIBILITY SPLAY
- HYDRANT WATER STORAGE LOCATION
- PROPOSED ADDITIONAL SWALE

SHEET 6 OF 11

↑

5	FG	JM	JM	2026-09-28	Table layout update
4	FG	JM	CC	2026-07-20	Table layout update (fields removed, archaeo)
3	FG	JM	CC	2025-01-13	Site entrance, turning head update
2	FG	JM	ML	2023-10-18	Site boundary updated
ISSUE	DRAWN	CHKD	APPD	DATE	REVISION NOTES
PURPOSE				COORDINATES	
PERMITTING				OSGB 1936	
SCALE		1:500 @ A1		DATUM N/A	
LAYOUT DWG		N/A		T-LAYOUT NO. N/A	
PROJECT TITLE					
BOXTED SOLAR					
DRAWING TITLE					
FIGURE 5 INFRASTRUCTURE LAYOUT ENLARGEMENTS					
RES DRAWING NUMBER					REV
04806-RES-LAY-DR-PT-005					5
THIS DRAWING IS THE PROPERTY OF RENEWABLE ENERGY SYSTEMS LIMITED AND NO REPRODUCTION MAY BE MADE IN WHOLE OR IN PART WITHOUT PERMISSION					
					
BEAUFORT COURT, EGG FARM LANE, KINGS LANGLEY, HERTS WD4 8LR, UK TEL: +44 (0) 1923 295200 WWW.RES-GROUP.COM					

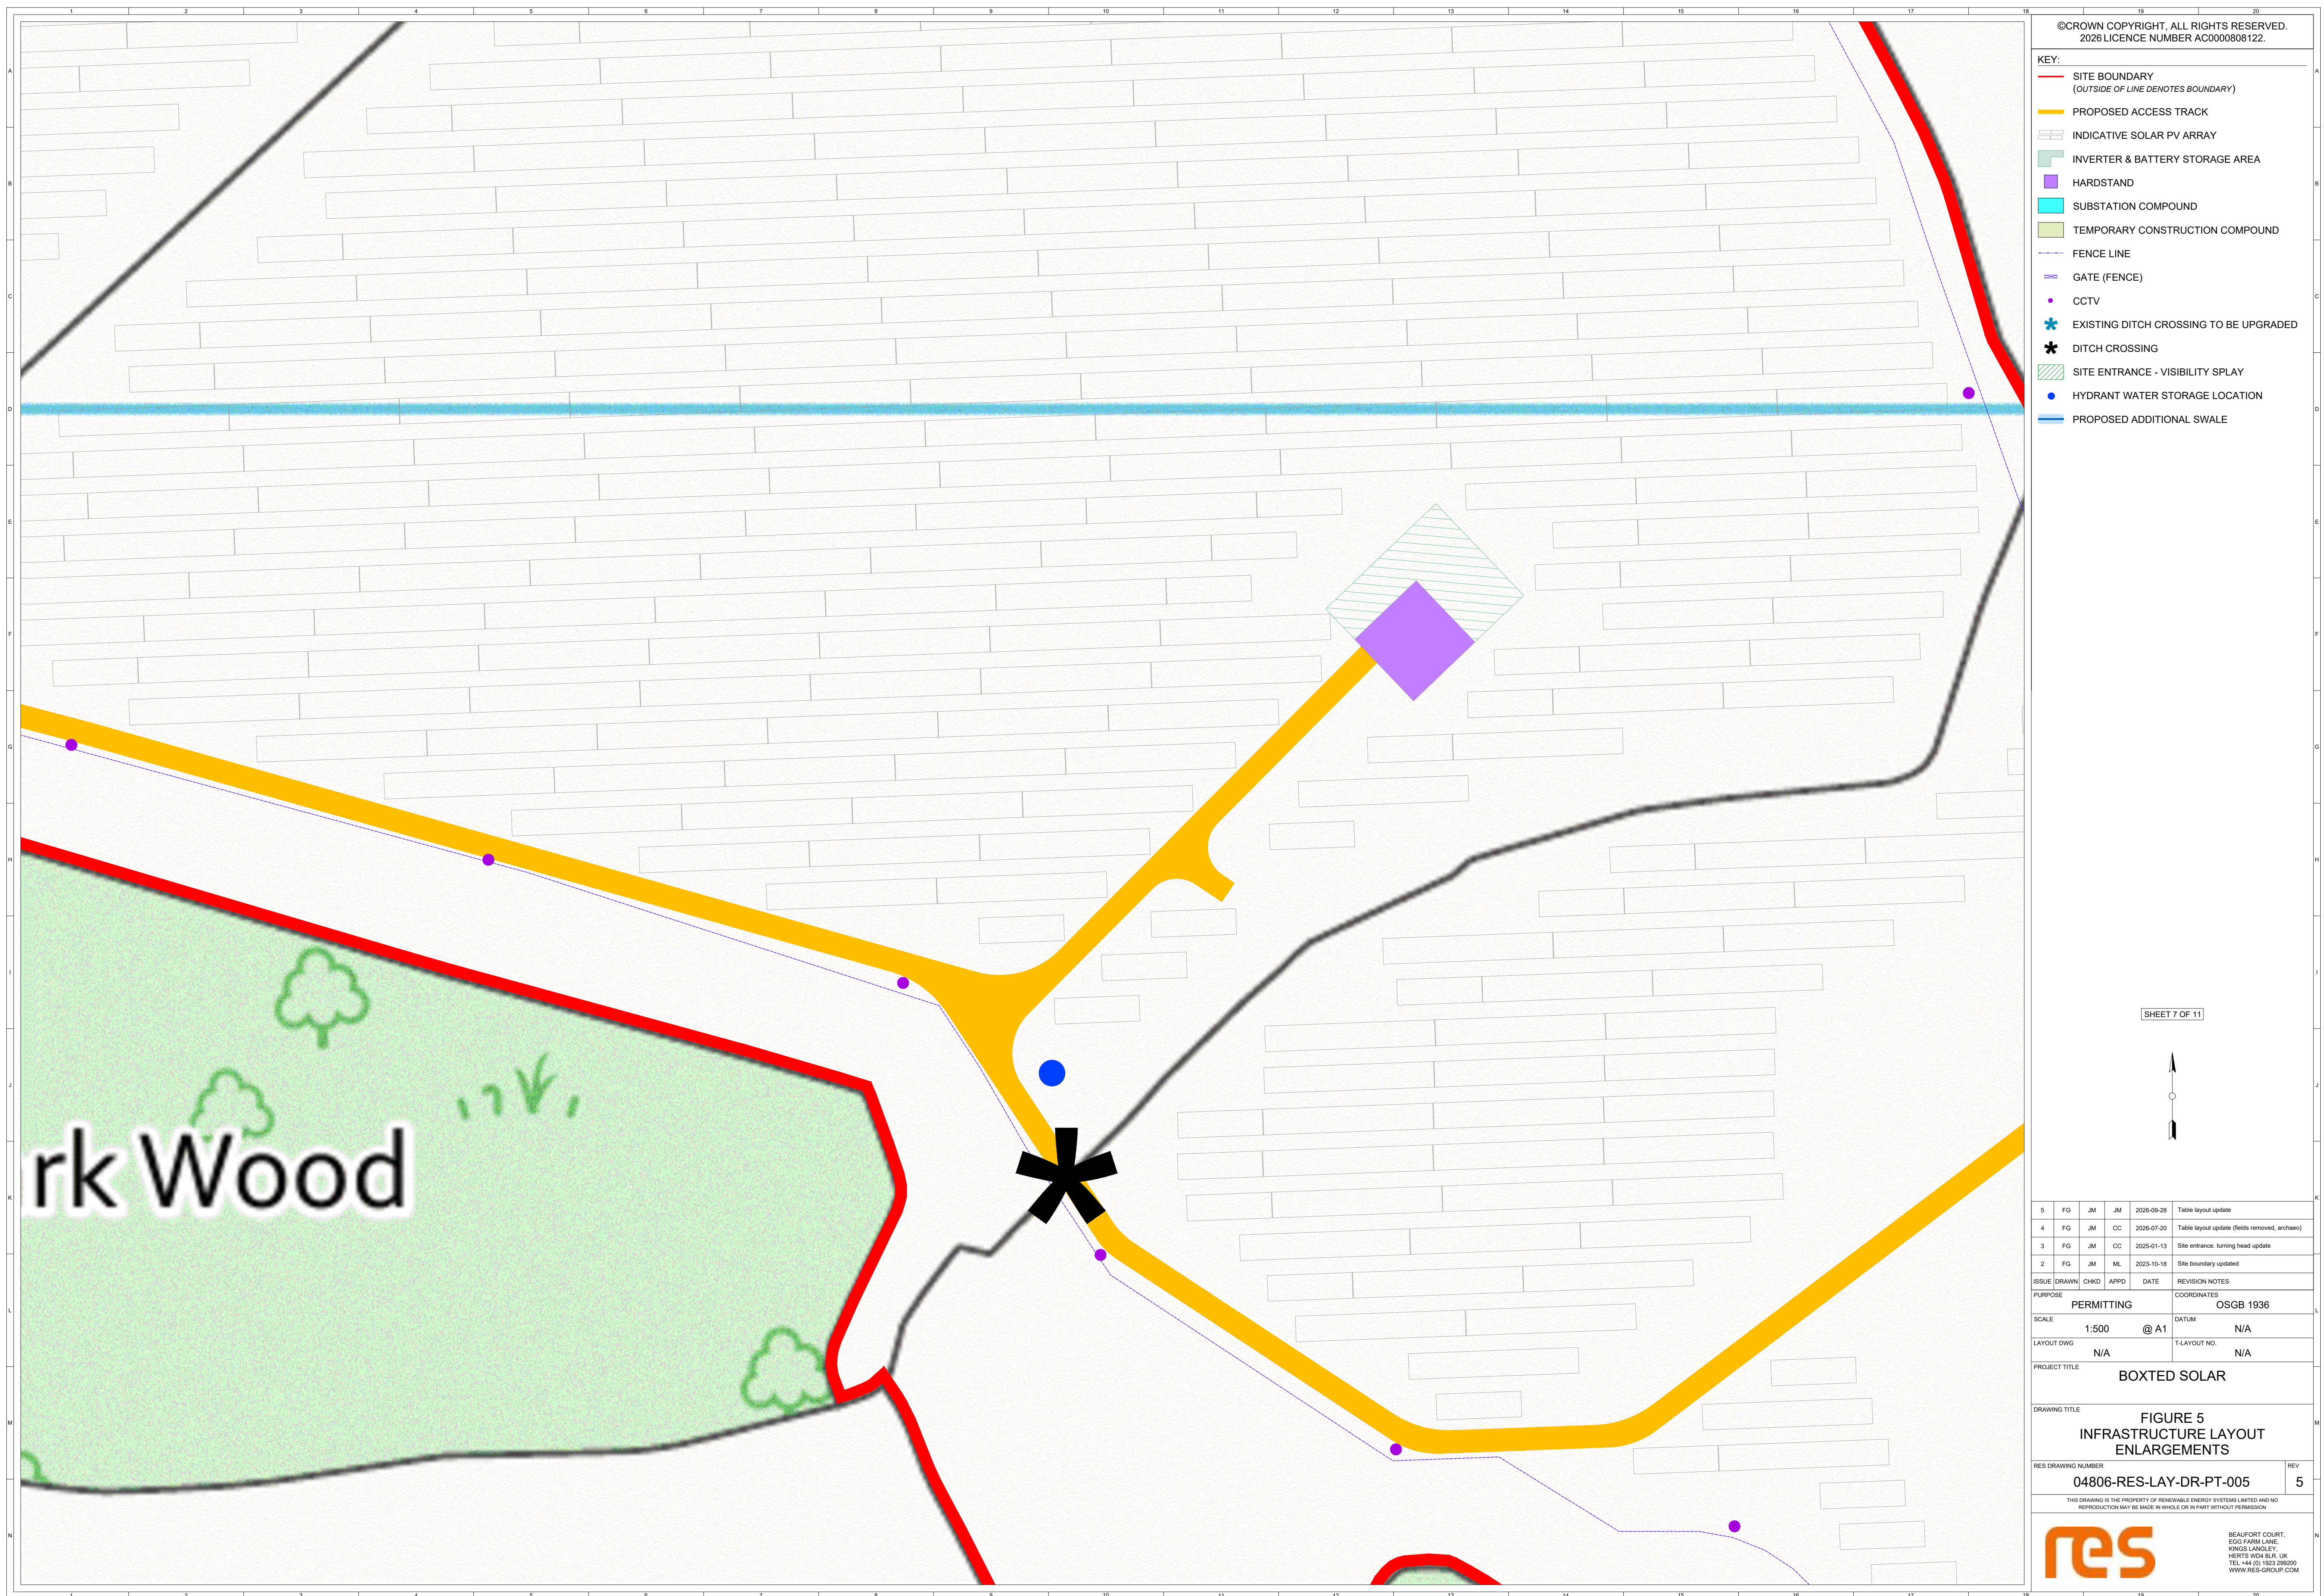

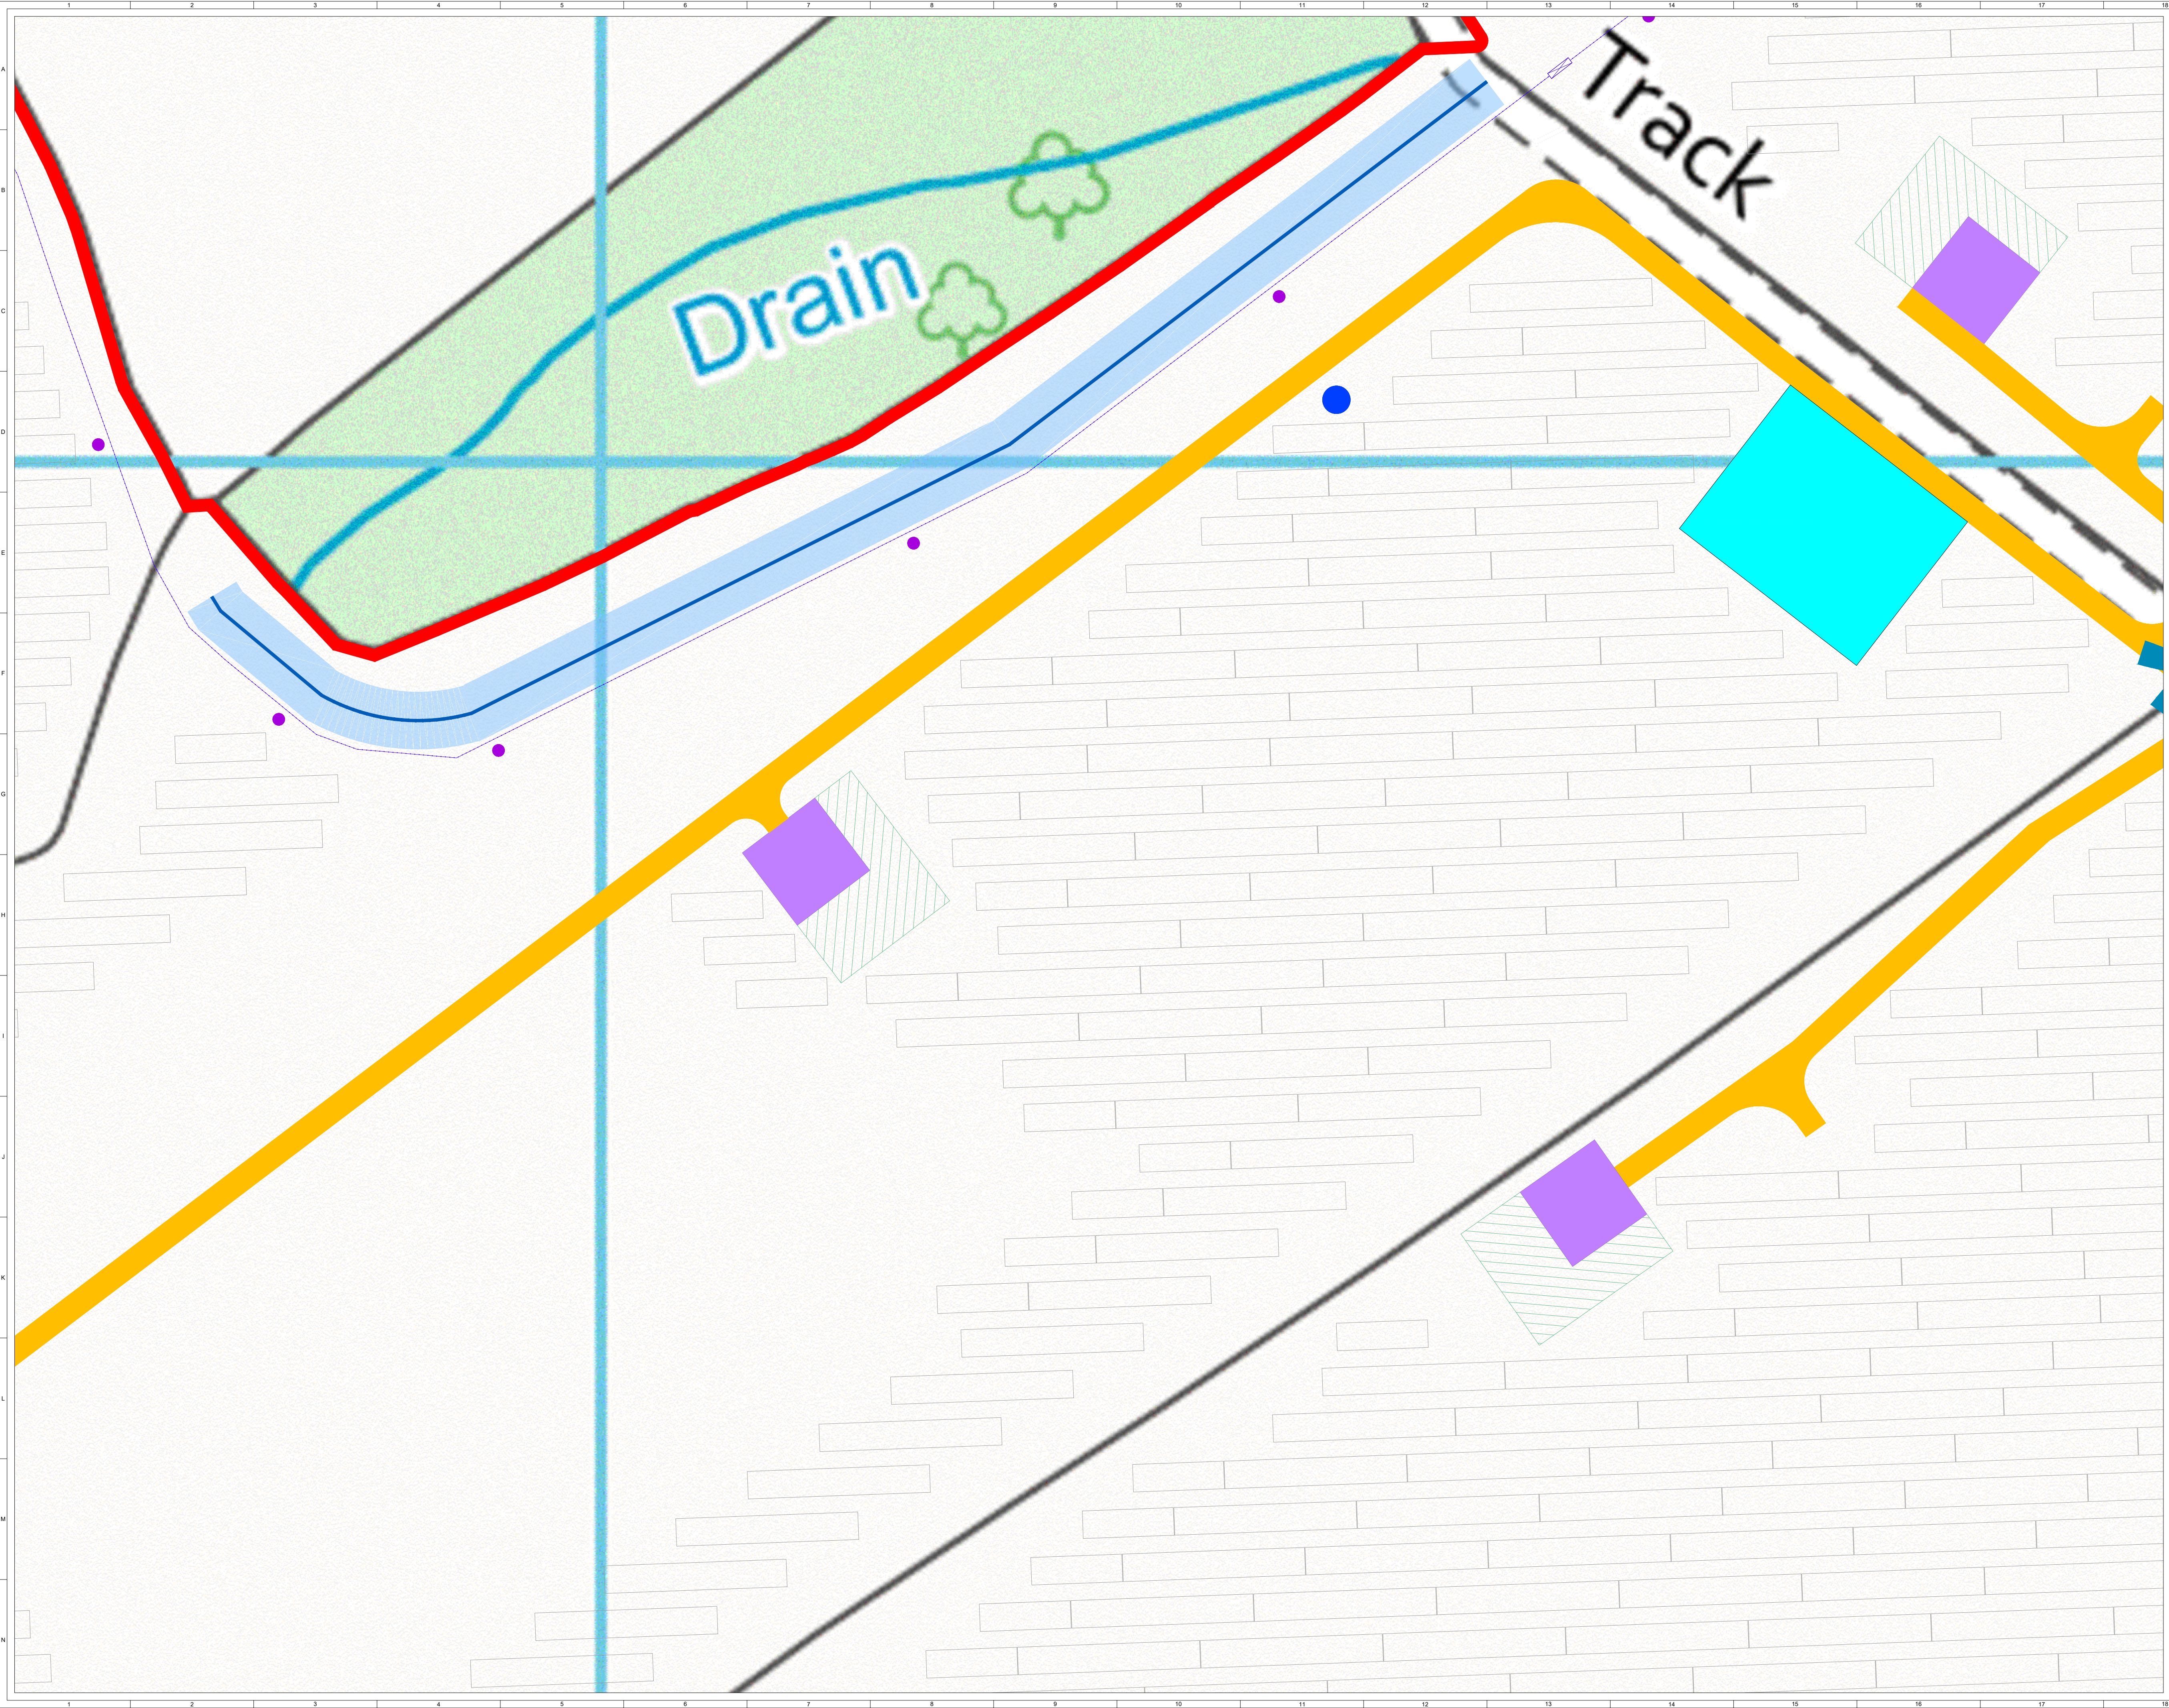


©CROWN COPYRIGHT, ALL RIGHTS RESERVED.
2026 LICENCE NUMBER AC0000808122.

- KEY:
- SITE BOUNDARY
(OUTSIDE OF LINE DENOTES BOUNDARY)
 - PROPOSED ACCESS TRACK
 - INDICATIVE SOLAR PV ARRAY
 - INVERTER & BATTERY STORAGE AREA
 - HARDSTAND
 - SUBSTATION COMPOUND
 - TEMPORARY CONSTRUCTION COMPOUND
 - FENCE LINE
 - GATE (FENCE)
 - CCTV
 - EXISTING DITCH CROSSING TO BE UPGRADED
 - DITCH CROSSING
 - SITE ENTRANCE - VISIBILITY SPLAY
 - HYDRANT WATER STORAGE LOCATION
 - PROPOSED ADDITIONAL SWALE

SHEET 8 OF 11



5	FG	JM	JM	2026-09-28		Table layout update			
4	FG	JM	CC	2026-07-20		Table layout update (fields removed, archaeo)			
3	FG	JM	CC	2025-01-13		Site entrance, turning head update			
2	FG	JM	ML	2023-10-18		Site boundary updated			
ISSUE				DRAWN	CHKD	APPD	DATE	REVISION NOTES	
PURPOSE				PERMITTING				COORDINATES	
SCALE				1:500		@ A1		OSGB 1936	
LAYOUT DWG				N/A				DATUM	
								T-LAYOUT NO.	
								N/A	
PROJECT TITLE									
BOXTED SOLAR									
DRAWING TITLE									
FIGURE 5									
INFRASTRUCTURE LAYOUT									
ENLARGEMENTS									
RES DRAWING NUMBER								REV	
04806-RES-LAY-DR-PT-005								5	
THIS DRAWING IS THE PROPERTY OF RENEWABLE ENERGY SYSTEMS LIMITED AND NO REPRODUCTION MAY BE MADE IN WHOLE OR IN PART WITHOUT PERMISSION									
				BEAUFORT COURT, EGG FARM LANE, KINGS LANGLEY, HERTS WD4 8LR, UK TEL: +44 (0) 1923 295000 WWW.RES-GROUP.COM					

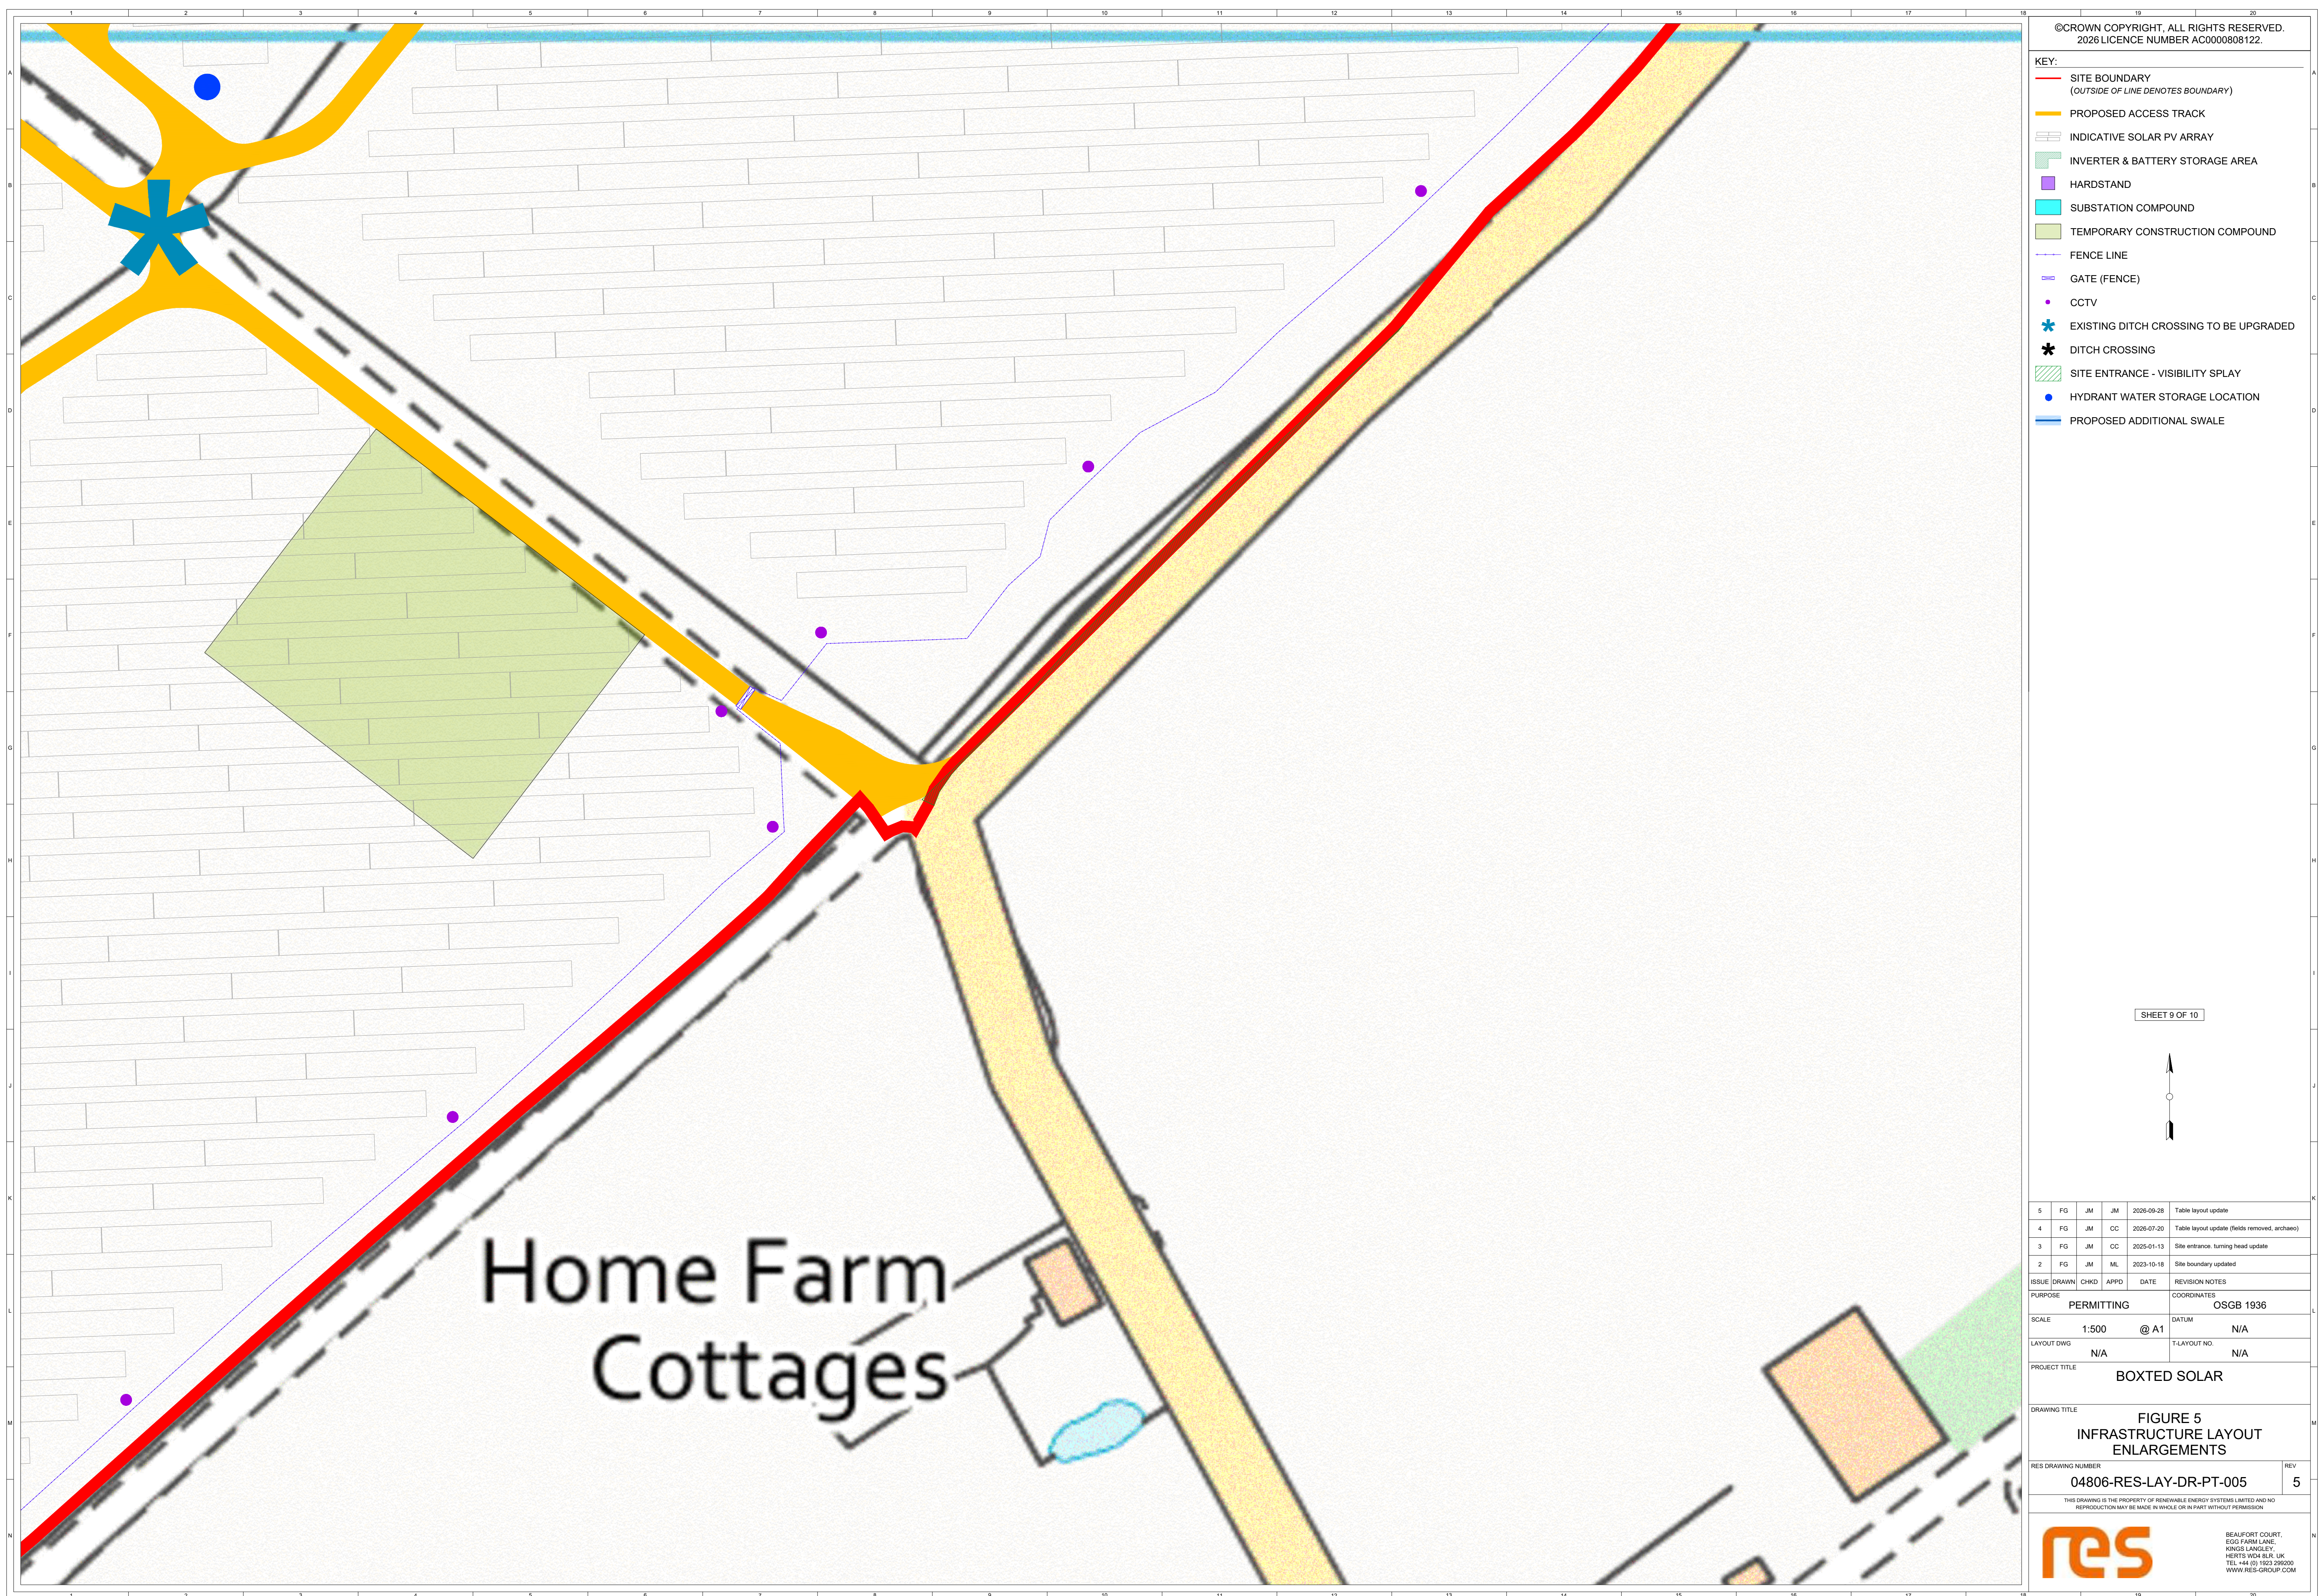



©CROWN COPYRIGHT, ALL RIGHTS RESERVED.
2026 LICENCE NUMBER AC0000808122.

KEY:

- SITE BOUNDARY
(OUTSIDE OF LINE DENOTES BOUNDARY)
- PROPOSED ACCESS TRACK
- INDICATIVE SOLAR PV ARRAY
- INVERTER & BATTERY STORAGE AREA
- HARDSTAND
- SUBSTATION COMPOUND
- TEMPORARY CONSTRUCTION COMPOUND
- FENCE LINE
- GATE (FENCE)
- CCTV
- EXISTING DITCH CROSSING TO BE UPGRADED
- DITCH CROSSING
- SITE ENTRANCE - VISIBILITY SPLAY
- HYDRANT WATER STORAGE LOCATION
- PROPOSED ADDITIONAL SWALE

SHEET 10 OF 11

North Arrow

5	FG	JM	JM	2026-09-28	Table layout update
4	FG	JM	CC	2026-07-20	Table layout update (fields removed, archaeo)
3	FG	JM	CC	2025-01-13	Site entrance, turning head update
2	FG	JM	ML	2023-10-18	Site boundary updated
ISSUE	DRAWN	CHKD	APPD	DATE	REVISION NOTES
PURPOSE				COORDINATES	
PERMITTING				OSGB 1936	
SCALE		1:500 @ A1		DATUM	
LAYOUT DWG		N/A		T-LAYOUT NO.	
				N/A	
PROJECT TITLE					
BOXTED SOLAR					
DRAWING TITLE					
FIGURE 5 INFRASTRUCTURE LAYOUT ENLARGEMENTS					
RES DRAWING NUMBER					REV
04806-RES-LAY-DR-PT-005					5
THIS DRAWING IS THE PROPERTY OF RENEWABLE ENERGY SYSTEMS LIMITED AND NO REPRODUCTION MAY BE MADE IN WHOLE OR IN PART WITHOUT PERMISSION					
 BEAUFORT COURT, EGG FARM LANE, KINGS LANGLEY, HERTS WD4 8LR, UK TEL: +44 (0) 1923 295200 WWW.RES-GROUP.COM					

